

Document 2005 5047

Book 2005 Page 5047 Type 06 001 Pages 6  
Date 10/18/2005 Time 2:29 PM  
Rec Amt \$32.00

MICHELLE UTSLER, COUNTY RECORDER  
MADISON IOWA

|          |                                     |
|----------|-------------------------------------|
| COMPUTER | <input checked="" type="checkbox"/> |
| RECORDED | <input checked="" type="checkbox"/> |
| COMPARED | <input type="checkbox"/>            |

Prepared by and return to: Brian Knights, MidAmerican Energy Company, Right of Way Services  
P.O. Box 657, Des Moines, Iowa 50303

**MIDAMERICAN ENERGY COMPANY  
OPTION FOR ELECTRIC LINE EASEMENT**

Tract No. MD 005.R029

State of Iowa, County of Madison

Legal Description: S ½ NE ¼ S, 17, T 77N, R, 26W

Project No. 32162

**OPTION AND EASEMENT**

The undersigned owner(s), Vernon L. King and Julie Ann King, H&W, and Betty M. King, a single person, and the undersigned tenant(s), ~~Jack L. Boughron~~, collectively and individually, hereinafter referred to as "Grantor", in consideration of the sum of **Four Thousand Six Hundred Twenty and No/100, (\$4,620.00)** receipt of which is hereby acknowledged, grant to **MIDAMERICAN ENERGY COMPANY**, an Iowa corporation, its successors and assigns, hereinafter referred to as "Company", the right, for and during the period of twenty-four (24) months from the date hereof, to acquire for the further consideration of **Eighteen Thousand one Hundred Sixty Dollars and No/100, (\$ 18,160.00)**, hereinafter referred to as an "Option", upon exercise of said Option and as hereinafter agreed to, a perpetual right-of-way easement upon, over, under, across, and along the land situated in the County of Madison, State of Iowa, and as more specifically described and shown on the attached Exhibit A, and by this reference made a part hereof.

This right of way grant is for the purposes of constructing, reconstructing, patrolling, operating, maintaining and removing electric lines to be located on said premises, including the necessary pole structures, wires, and other appurtenances for the transmission and distribution of electric energy and communications, together with the power to extend to any other party the right to use, jointly with the Company, any structure placed pursuant to the terms hereof, such lines to form a part of an electric transmission and distribution system.

Company shall have the irrevocable right, commencing upon the date of the exercise of this Option, to survey the property; to conduct engineering and associated investigations including, but not limited to, core boring and soil testing; to trim or remove any trees or other vegetation growing in said easement area which, in the judgment of Company, may interfere with or endanger said electric lines; to install access gates to said easement area in the fences on the property of Grantor, and of ingress and egress over said land.

Damages to fences, livestock, crops or other property of Grantor, their successors and assigns, by Company while exercising any of the rights granted herein shall be paid by Company to the party damaged.

Subject to the rights of Company hereunder, Grantor shall have the right to cultivate, use and occupy the easement area hereinbefore described except that no structure or object, permanent or temporary, shall be erected, no wells shall be drilled, no storage of materials of any kind, nor shall any ground elevation changes be made, on said easement area without the written consent of Company, that no brush or other inflammable materials shall be deposited or accumulated or burned upon said easement area, and that no act shall be performed which violates the clearance requirements of the National Electrical Safety Code and/or the rules of the Iowa Utilities Board or its successor.

Upon exercise of the Option, all the foregoing provisions shall constitute the easement granted to the Company by Grantor.

## **LICENSE**

During the period of the Option granted herein, Company shall have the irrevocable right, commencing upon the date of the execution of this instrument, to survey the property; to conduct engineering and associated investigations including, but not limited to, core boring and soil testing; to cut down, trim and spray any trees and shrubs growing in or adjacent to the above-described easement area as may be necessary, in the judgment of Company, to conduct the aforementioned surveys and investigations; and of ingress and egress over said land of Grantor.

Damages to fences, livestock, crops or other property of Grantor, their successors and assigns, by Company while exercising any of the rights granted herein shall be paid by Company to the party damaged.

Subject to the rights of Company hereunder, Grantor shall have the right to cultivate, use and occupy the easement area hereinbefore described except that no structure or object, permanent or temporary, shall be erected, no wells shall be drilled, no storage of materials of any kind, nor shall any ground elevation changes be made, on said easement area without the written consent of Company, that no brush or other inflammable materials shall be deposited or accumulated or burned upon said easement area, and that no act shall be performed which violates the clearance requirements of the National Electrical Safety Code and/or the rules of the Iowa Utilities Board or its successor.

## EXTENSION OF OPTION

The Company shall have the right, at the sole option of the Company, to extend the herein granted Option for a period of six months; said extension shall commence immediately upon expiration of the original Option. Consideration for said extension shall be Five Hundred Dollars (\$500.00), and shall be payable at the time of such extension.

## EXERCISE OF OPTION

The Option granted herein shall be deemed exercised by Company, and the easement rights agreed upon herein shall be deemed granted, upon the recording of a Notice of Exercise of Option in the office of the Recorder of Deeds in the county in which the property is situated. A copy of the Notice of Exercise of Option shall be deposited in the United States mail in a prepaid sealed envelope addressed to Grantor at their last known address. A check, payable to Grantor in the amount of the further consideration stated above, shall accompany the Notice of Exercise of Option to the Grantor first above named.

## TERMINATION OF OPTION

If the Company shall not elect to exercise the Option herein, or shall fail to exercise same within the time(s) hereinbefore provided, the Option shall terminate without further action and all rights granted hereunder shall become null and void.

It is mutually understood and agreed that this instrument covers all of the agreements and stipulations between the parties and that no representations or statements, oral or written, have been made modifying or changing the terms hereof.

Signed, sealed and delivered this 7<sup>th</sup> day of August, 2005

GRANTOR/OWNER:

x VERNON L. KING  
Vernon L. King

x Betty M. King  
Betty M. King

Julie Ann King  
Julie Ann King

TENANT:

N/A

ACKNOWLEDGMENT


STATE OF IOWA )  
 ) SS.  
COUNTY OF POLK )

I, James P. Diemer, a Notary Public in and for the County and State aforesaid, do hereby certify that VERNON L. KING & JULIE ANN KING personally known to me to be the same person(s) whose name is (are) subscribed to the foregoing instrument, appeared before me this day in person and acknowledged that THEY signed, sealed and delivered the said instrument as THEIR free and voluntary act for the uses and purposes therein set forth.

Given under my hand and official seal, this 7th day of AUGUST, A.D. 2005.

(Notarial Seal)

James P. Diemer  
Notary Public in and for said County

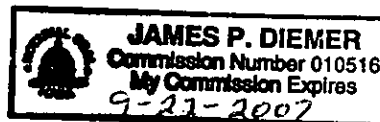

ACKNOWLEDGMENT


STATE OF IOWA )  
 ) SS.  
COUNTY OF POLK )


I, James P. Diemer, a Notary Public in and for the County and State aforesaid, do hereby certify that BETTY M. KING personally known to me to be the same person(s) whose name is (are) subscribed to the foregoing instrument, appeared before me this day in person and acknowledged that SHE signed, sealed and delivered the said instrument as HER free and voluntary act for the uses and purposes therein set forth.

Given under my hand and official seal, this 7th day of AUGUST, A.D. 2005.

(Notarial Seal)

James P. Diemer  
Notary Public in and for said County

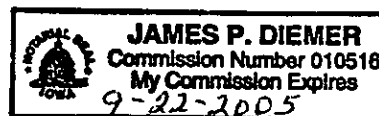

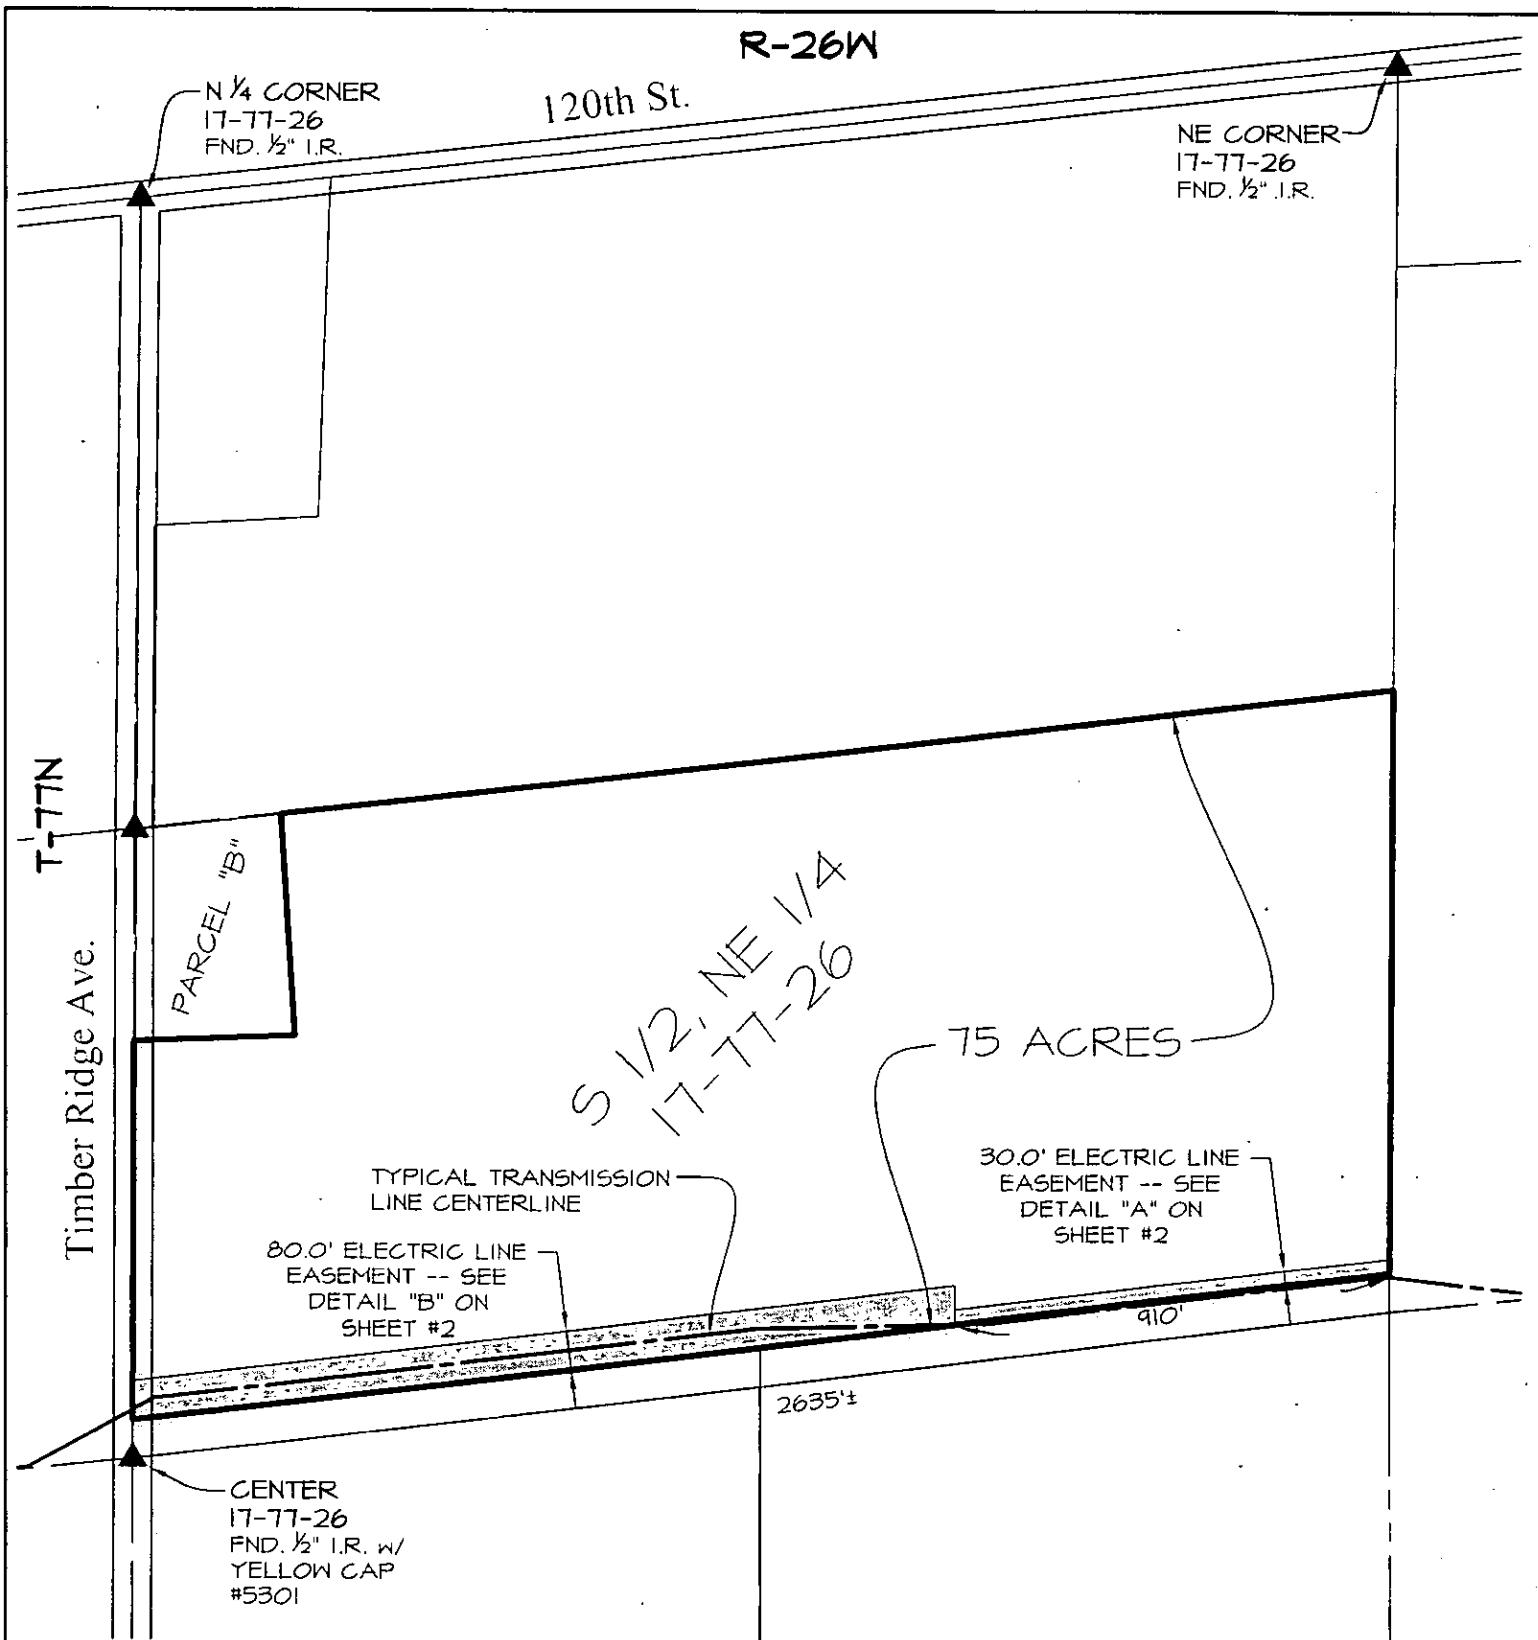

### OWNERS

VERNON L. KING (T)  
BETTY M. KING (T)

### LEGEND

- SECTION LINE
- 1/4 SECTION & 1/4, 1/4 SECTION LINE
- ELECTRIC LINE EASEMENT
- TYPICAL TRANSMISSION LINE CENTERLINE
- (T) TITLE HOLDER
- ▲ LAND CORNER

### LEGAL DESCRIPTIONS

SEE SHEET 2 OF 2

NORTH



0' 200' 400'

MIDAMERICAN ENERGY COMPANY

MADISON COUNTY  
SECTION 17, T-77N, R-26W


DRAWN BY: MMD DATE: 7-01-05

CHECKED: PJS SCALE: 1" = 400'


APPROVED: APPROVED:

EXHIBIT "A"  
SHEET 1 OF 2

TRACT NO.  
MD-005.R029  
BN TRANS

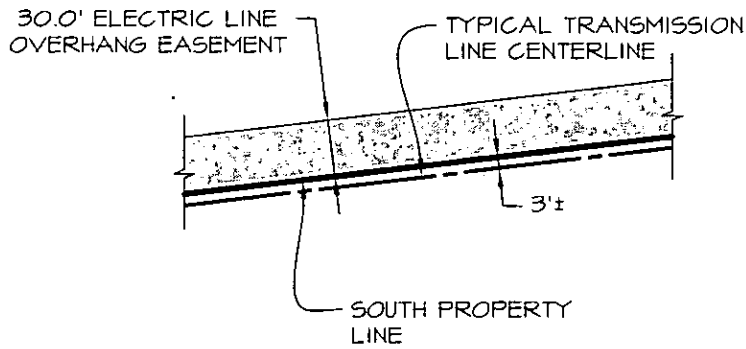

**EASEMENT DETAIL "A"**  
SCALE: 1" = 100'

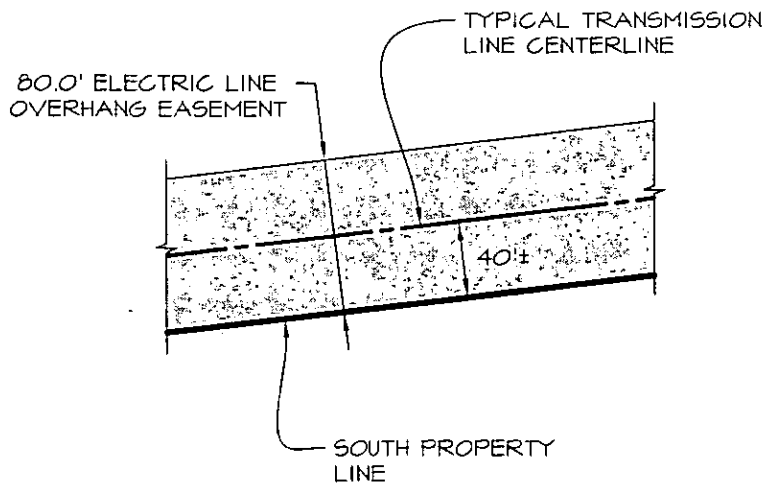

**EASEMENT DETAIL "B"**  
SCALE: 1" = 100'

## PROPERTY LEGAL DESCRIPTION

NORTH 75 ACRES OF THE SOUTH HALF (S 1/2) OF THE NORTHEAST QUARTER (NE 1/4) OF SECTION SEVENTEEN (17), TOWNSHIP SEVENTY-SEVEN (77) NORTH, RANGE TWENTY-SIX (26) WEST OF THE 5TH P.M., MADISON COUNTY, IOWA,

LESS AND EXCEPT: PARCEL "B", LOCATED IN THE SOUTH HALF (S 1/2) OF THE NORTHEAST QUARTER (NE 1/4) OF SECTION SEVENTEEN (17), TOWNSHIP SEVENTY-SEVEN (77) NORTH, RANGE TWENTY-SIX (26) WEST OF THE 5TH P.M., MADISON COUNTY, CONTAINING 3.40 ACRES, AS SHOWN IN PLAT OF SURVEY FILED IN BOOK 2001, PAGE 3889 ON AUGUST 30, 2001 IN THE OFFICE OF THE RECORDER OF MADISON COUNTY, IOWA.

## ELECTRIC LINE EASEMENT LEGAL DESCRIPTION

THE SOUTH 80.0 FEET OF THE NORTH 75 ACRES OF THE S 1/2 OF THE NE 1/4, SECTION 17, T-77N, R-26W OF THE 5TH P.M., MADISON COUNTY, IOWA, EXCEPT THE EAST 910 FEET THEREOF, AND THE SOUTH 30.0 FEET OF THE EAST 910 FEET OF THE NORTH 75 ACRES OF THE S 1/2 OF THE NE 1/4 OF SAID SECTION 17. SAID EASEMENT CONTAINS 3.800 ACRES, MORE OR LESS.

MIDAMERICAN ENERGY COMPANY

MADISON COUNTY  
SECTION 17, T-77N, R-26W

DRAWN BY: MMD DATE: 7-01-05

CHECKED: PJS SCALE:

APPROVED: APPROVED:

EXHIBIT "A"  
SHEET 2 OF 2

TRACT NO.  
MD-005.R029  
BN TRANS