

COUNTY: DELAWARE
SECTION 32, T 89, N, R 4W
ALIQUOT PART: SW 1/4 - NE 1/4 & NW 1/4 - SE 1/4
CITY:
SURVEY: PARCEL 2018-58
BLOCK: LOTS:
PROPRIETOR: LARRY D. MORRIS & MARY K. MORRIS
REQUESTED BY: LARRY D. MORRIS
SURVEYOR: RANDALL RATTENBORG
COMPANY: BURRINGTON, GROUP, INC.
105 W. MAIN STREET, MANCHESTER, IA 52057
INFO@BURRINGTONGROUP.COM 563-927-2434

FILED
Delaware Co. Assessor

JUN 11 2018

FILED
Delaware Co. Auditor

JUN 11 2018



Book 2018 Page 1621


Document 2018 1621 Type 06 002 Pages 1
Date 6/11/2018 Time 3:50:11PM
Rec Amt \$7.00

Daneen Schindler, RECORDER/REGISTRAR
DELAWARE COUNTY IOWA

PLAT OF
SURVEY

PARCEL 2018-58

PART OF THE SW 1/4 - NE 1/4 AND PART OF THE NW 1/4 - SE 1/4
SEC. 32, T89N, R4W OF THE 5th P.M., DELAWARE COUNTY, IOWA

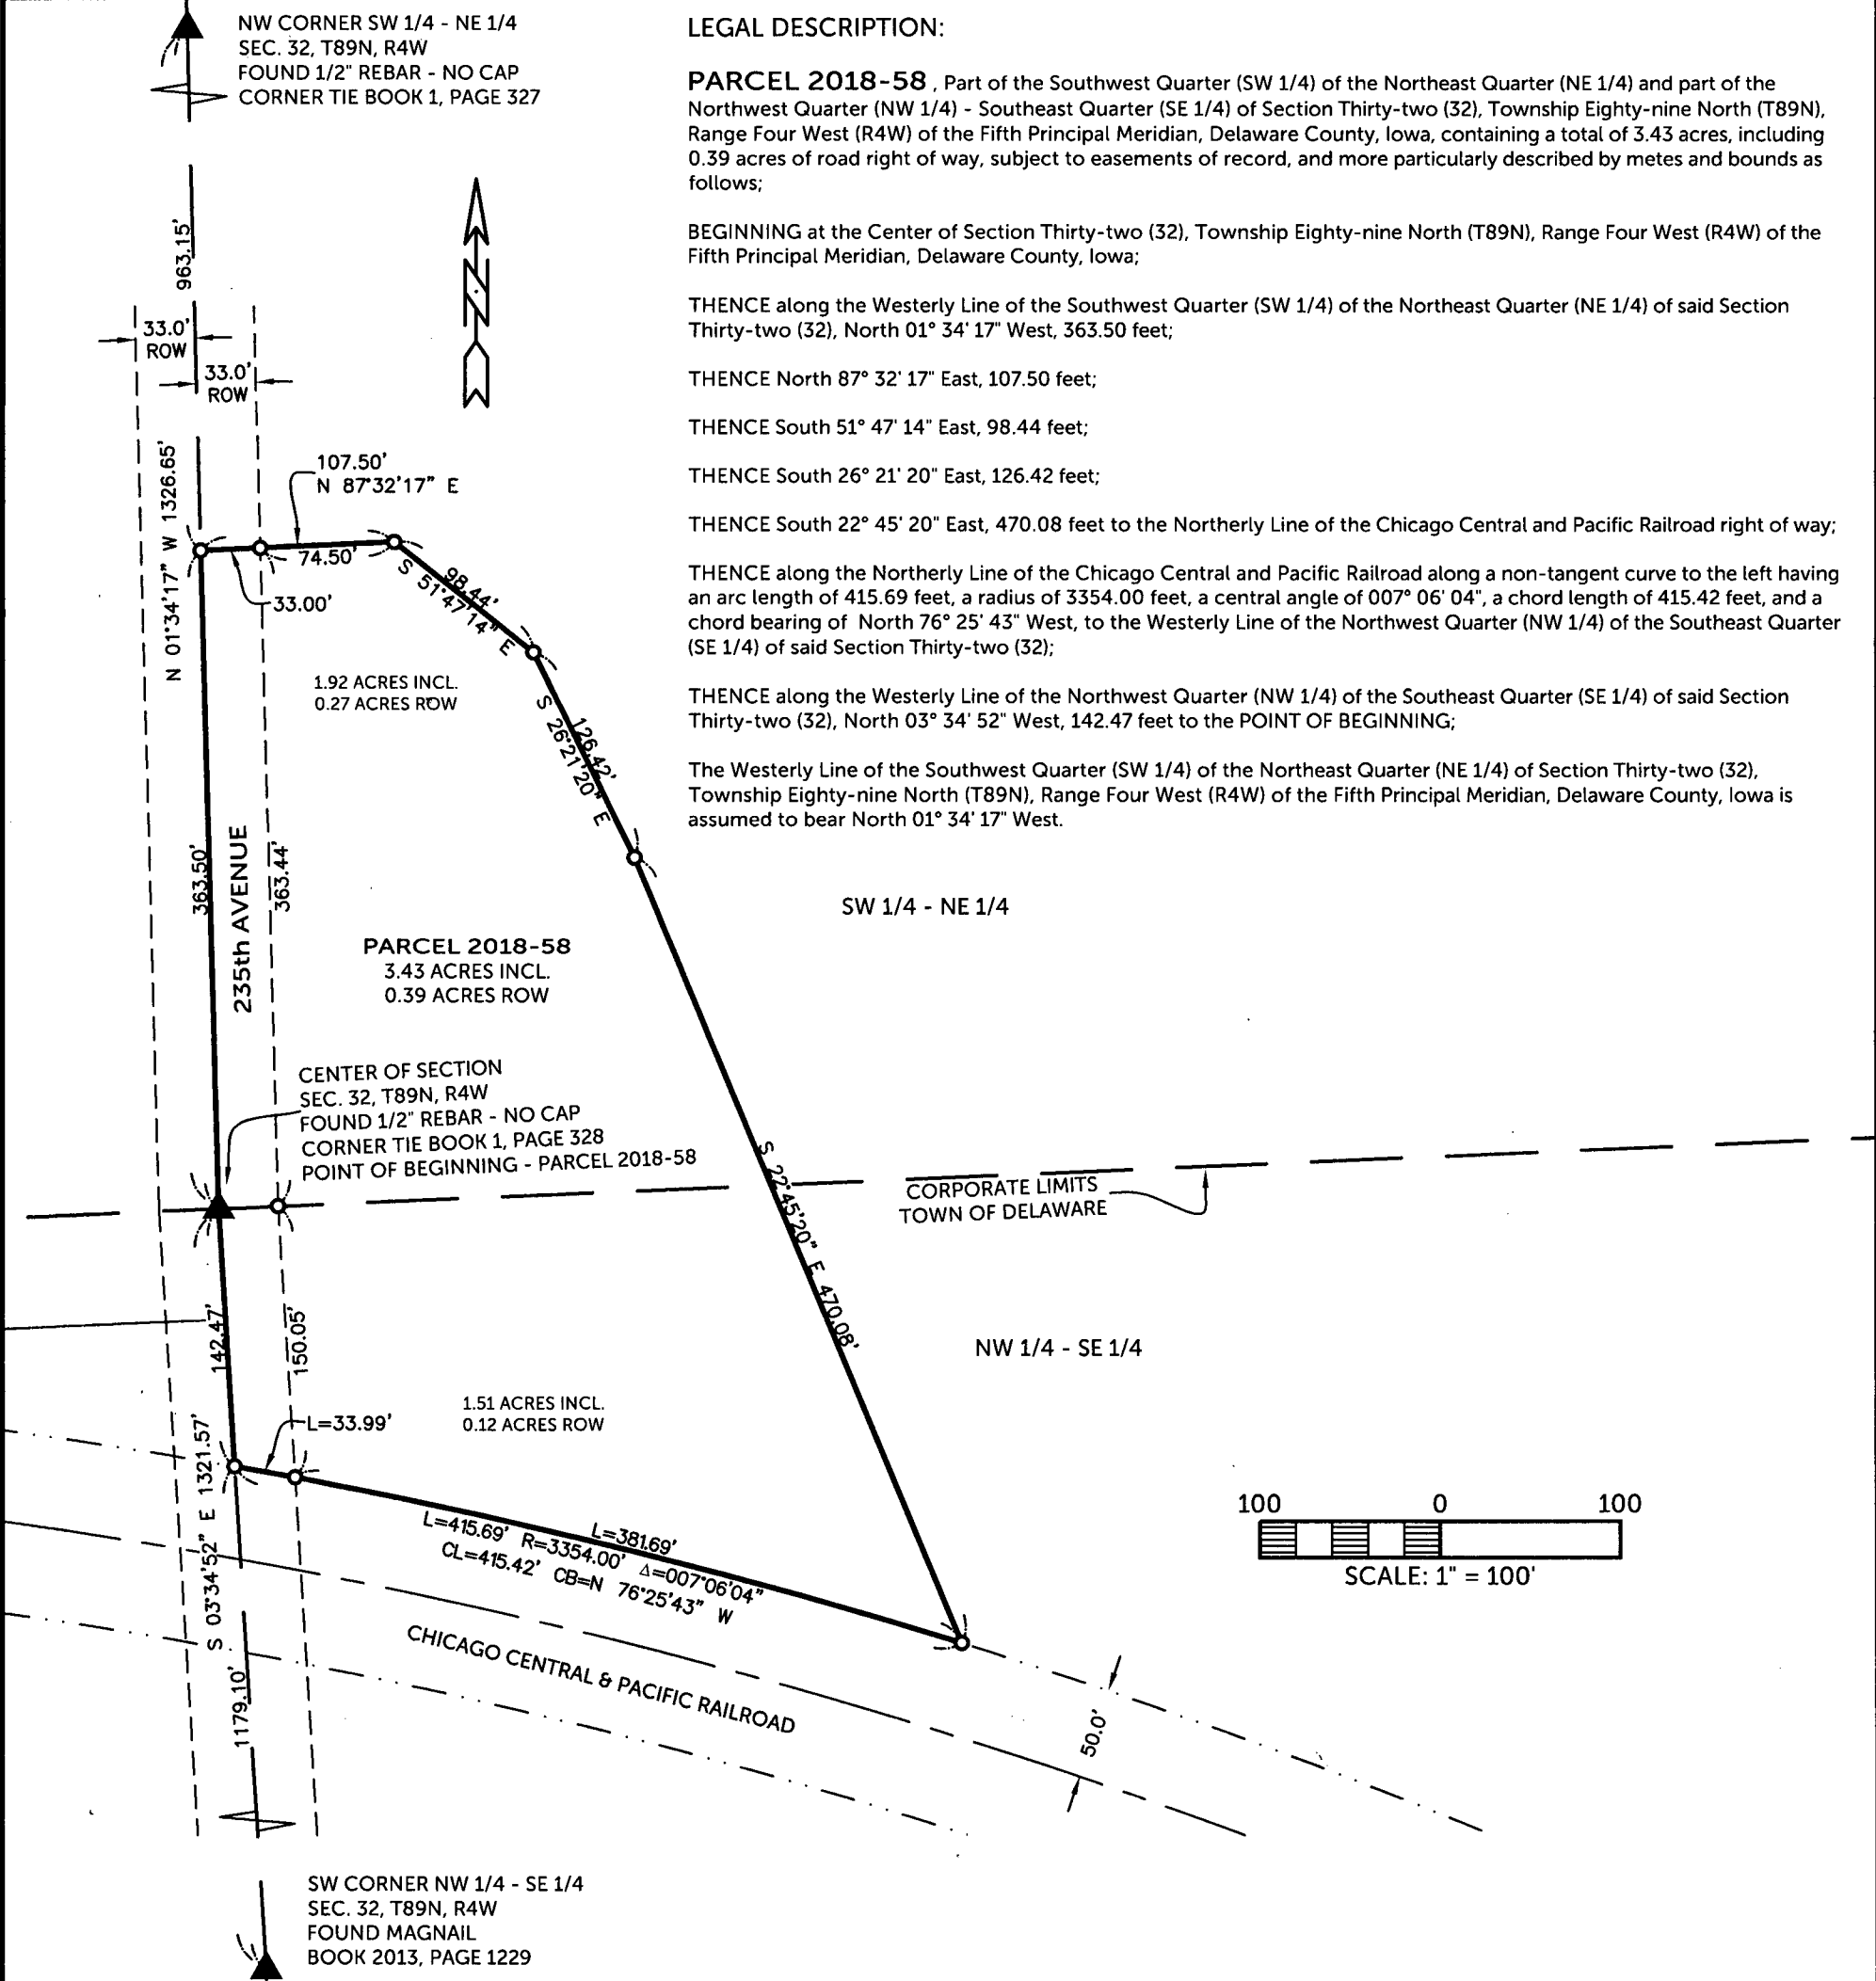

SURVEYED ON: 5/22/2018
SURVEY REQUESTED BY: LARRY D. MORRIS

Q:\Civil3D_Survey\GPS Box 29\GPS Box 29 2015.dwg

PROPRIETORS: LARRY D. MORRIS & MARY K. MORRIS

I HEREBY CERTIFY THAT THIS LAND SURVEYING DOCUMENT WAS PREPARED AND THE RELATED SURVEY WORK WAS PERFORMED BY ME OR UNDER MY DIRECT PERSONAL SUPERVISION AND THAT I AM A DULY LICENSED PROFESSIONAL LAND SURVEYOR UNDER THE LAWS OF THE STATE OF IOWA.

RANDALL L. RATTENBORG P.L.S. LIC. #17939
MY LICENSE RENEWAL DATE IS DECEMBER 31, 2019

BURRINGTON GROUP, INC.
Civil Engineering | Land Surveying
105 W. Main Street Manchester, Iowa 52057 burringtongroup.com

PROJECT NO. 18-064

SCALE: 1"=100'

DATE: 5/25/2018

DRAWN BY: RLR

CHECKED BY: DDK/DM

GPS BOX: 29

SHEET 1 OF 1

LEGEND

- ▲ SECTION CORNER
- R RECORDED
- SET 1/2" REBAR w/ ORANGE CAP PLS 17939
- SECTION LINE
- QUARTER LINE
- QTR.-QTR. LINE
- CENTER LINE
- EASEMENT OR ROW LINE
- RAILROAD ROW LINE
- PARCEL BOUNDARY
- BOUNDARY ESTABLISHED



SHEETS COVERED BY THIS SEAL: THIS SHEET