

COUNTY: Delaware
SECTION 17, T 88 N, R 4 W
ALIQUOT PART:
CITY: Delhi
SURVEY: Lot 6, Block 11, Hobbs Addition
BLOCK: 11 LOTS: 6
PROPRIETOR: Sheryl L. Schnittjer
REQUESTED BY: Sheryl L. Schnittjer
SURVEYOR: Randy Rattenborg
COMPANY: BURRINGTON GROUP, INC.
105 W. MAIN STREET, MANCHESTER, IA 52057
INFO@BURRINGTONGROUP.COM 563-927-2434

FILED
Delaware Co. Assessor

JUL 13 2018

FILED
Delaware Co. Auditor

JUL 13 2018


Book 2018 Page 2001

Document 2018 2001 Type 06 002 Pages 1
Date 7/13/2018 Time 1:25:45PM
Rec Amt \$7.00

Daneen Schindler, RECORDER/REGISTRAR
DELAWARE COUNTY IOWA

RETRACEMENT
PLAT

Lot Six (6), Block Eleven (11), Hobbs Addition to Delhi, Iowa

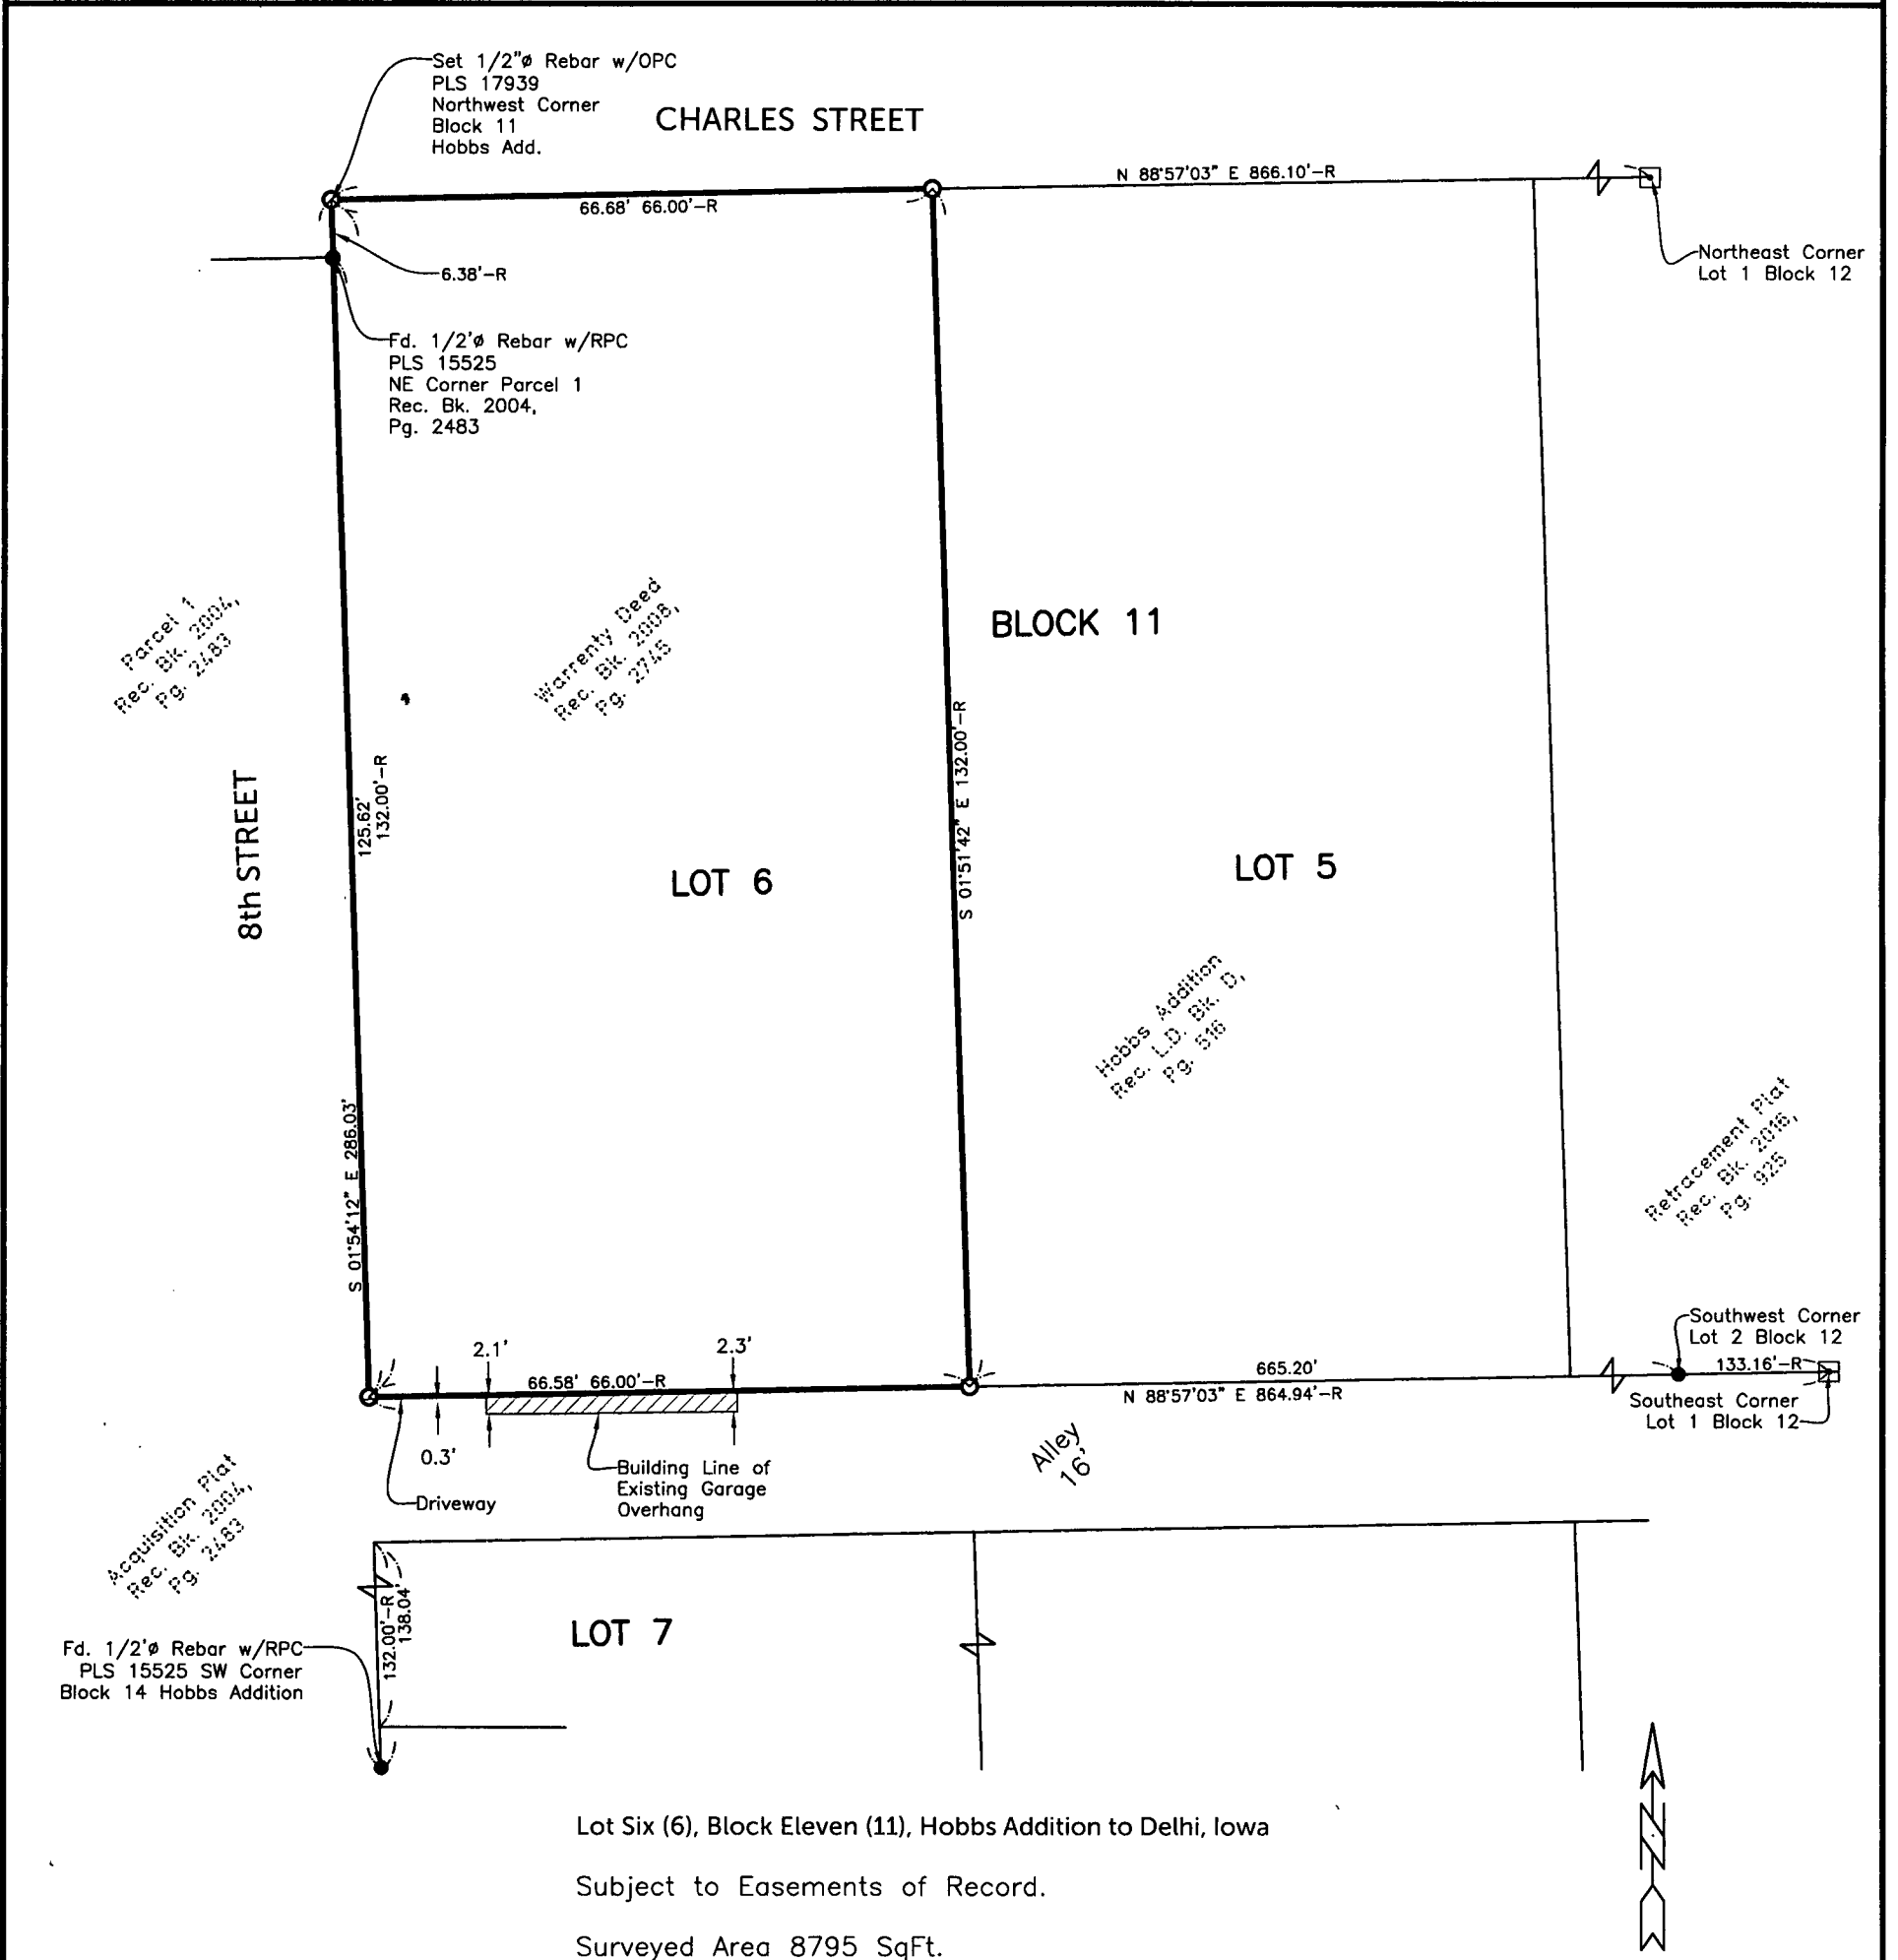

SURVEYED ON: May 15, 2018
SURVEY REQUESTED BY: Sheryl L. Schnittjer

Q:\Civil3D_Survey\Delhi_260_LDT\Delhi_260th 2016.dwg



PROPRIETORS: Sheryl L. Schnittjer

I HEREBY CERTIFY THAT THIS LAND SURVEYING DOCUMENT WAS PREPARED AND THE RELATED SURVEY WORK WAS PERFORMED BY ME OR UNDER MY DIRECT PERSONAL SUPERVISION AND THAT I AM A DULY LICENSED PROFESSIONAL LAND SURVEYOR UNDER THE LAWS OF THE STATE OF IOWA.

RANDALL L. RATTENBORG P.L.S. LIC. #17939
MY LICENSE RENEWAL DATE IS DECEMBER 31, 2019

BURRINGTON GROUP, INC.
Civil Engineering | Land Surveying
105 W. Main Street Manchester, Iowa 52057 burringtongroup.com

PROJECT NO. 18-057

SCALE: 1" = 20'

DATE: May 14, 2018

DRAWN BY: May 15, 2018

CHECKED BY: ddk/rr

GPS BOX: delhi/260th

SHEET 1 OF 1

LEGEND

- R RECORDED
- FOUND 1/2" REBAR w/ RED CAP PLS 15525
- SET 1/2" REBAR w/ ORANGE CAP PLS 17939
- CALCULATED POSITION
- LOT BOUNDARY
- ▨ ENCROACHMENT AREA
- OPC ORANGE PLASTIC CAP
- RPC RED PLASTIC CAP

20 0 20
SCALE: 1" = 20'