

Daneen Schindler, RECORDER/REGISTRAR
DELAWARE COUNTY IOWA

PREPARED BY: RANDALL L. RATTENBORG 105 WEST MAIN STREET MANCHESTER, IA 52057, 563-927-2434

UNITED STATES PUBLIC LAND SURVEY CORNER CERTIFICATE

Land Survey Monuments situated in Section 19, Township 87 North, Range 3 West of the Fifth Principal Meridian,
Delaware County, Iowa.


Previously recorded in County Recorder's Office in N 1/4-BK. 2006, PG. 3215 & CENTER-CORNER TIE BK. 2, PG. 26
(book, page, document number, etc.)

N 1/4 CORNER, Found 1/2" rebar. Fence and previous tie objects have been removed.

CENTER OF SECTION, Found 1/2" rebar w/yellow cap #12642. Previous fences and tie objects have been removed.
Found new witness caps in fence, but no updated corner certificate has been recorded.

PLAN VIEW


(Show a minimum of three reference ties to durable physical objects, relevant monuments and physical conditions that will enable recovery of the corner.)

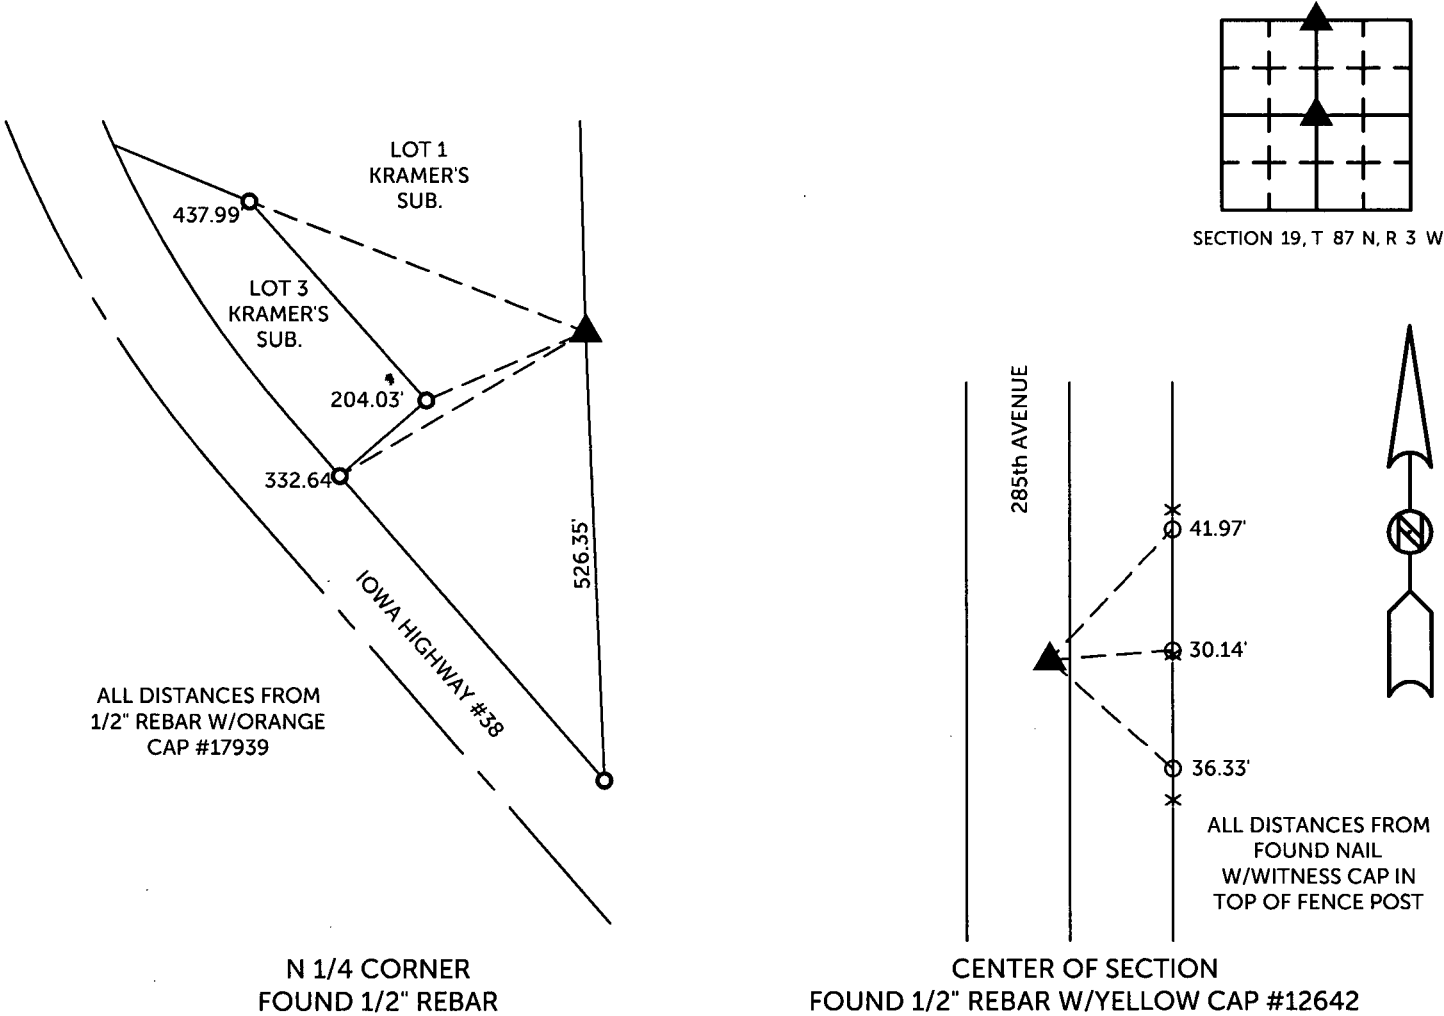

TIES ARE TO PLAT KRAMER'S SUBDIVISION IN SECTION 19, T 87 N, R 3 W

BURRINGTON GROUP, INC. PROJECT NO.18-060

I HEREBY CERTIFY THAT THIS LAND SURVEYING DOCUMENT WAS PREPARED AND THE RELATED SURVEY WORK WAS PERFORMED BY ME OR UNDER MY DIRECT PERSONAL SUPERVISION AND THAT I AM A DULY LICENSED PROFESSIONAL LAND SURVEYOR UNDER THE LAWS OF THE STATE OF IOWA.

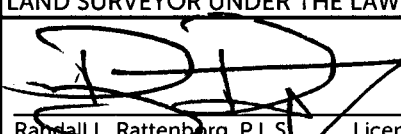


7/18/18

Randall L. Rattenborg, P.L.S. License #17939 Date
My license renewal date is December 31, 2019

List Corners to be Indexed: Section Township Range
N 1/4 CORNER 19 T 87N R 3 W
CENTER OF SECTION

SEAL COVERS THIS SHEET ONLY

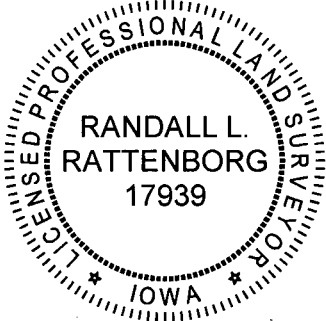

 **BURRINGTON GROUP, INC.**
Civil Engineering | Land Surveying
105 W. Main Street Manchester, Iowa 52057