



Daneen Schindler, RECORDER/REGISTRAR
DELAWARE COUNTY IOWA

PREPARED BY: RANDALL L. RATTENBORG 105 WEST MAIN STREET MANCHESTER, IA 52057, 563-927-2434

UNITED STATES PUBLIC LAND SURVEY CORNER CERTIFICATE

Land Survey Monuments situated in Section 8, Township 87 North, Range 4 West of the Fifth Principal Meridian,
DELAWARE County, Iowa.


Previously recorded in County Recorder's Office in NE CONER - BOOK 2006, PAGE 17
(book, page, document number, etc.)

S 1/4 CORNER, Set 1/2" rebar w/orange cap #17939 at intersection of centerlines of 235th Avenue and the East-West portion of 297th Street.

NE CORNER, Found 1/2" rebar w/orange cap #17939. This Corner Certificate is being prepared to correct the sketch for this corner previously recorded in Book 2006, Page 17.

PLAN VIEW

(Show a minimum of three reference ties to durable physical objects, relevant monuments and physical conditions that will enable recovery of the corner.)

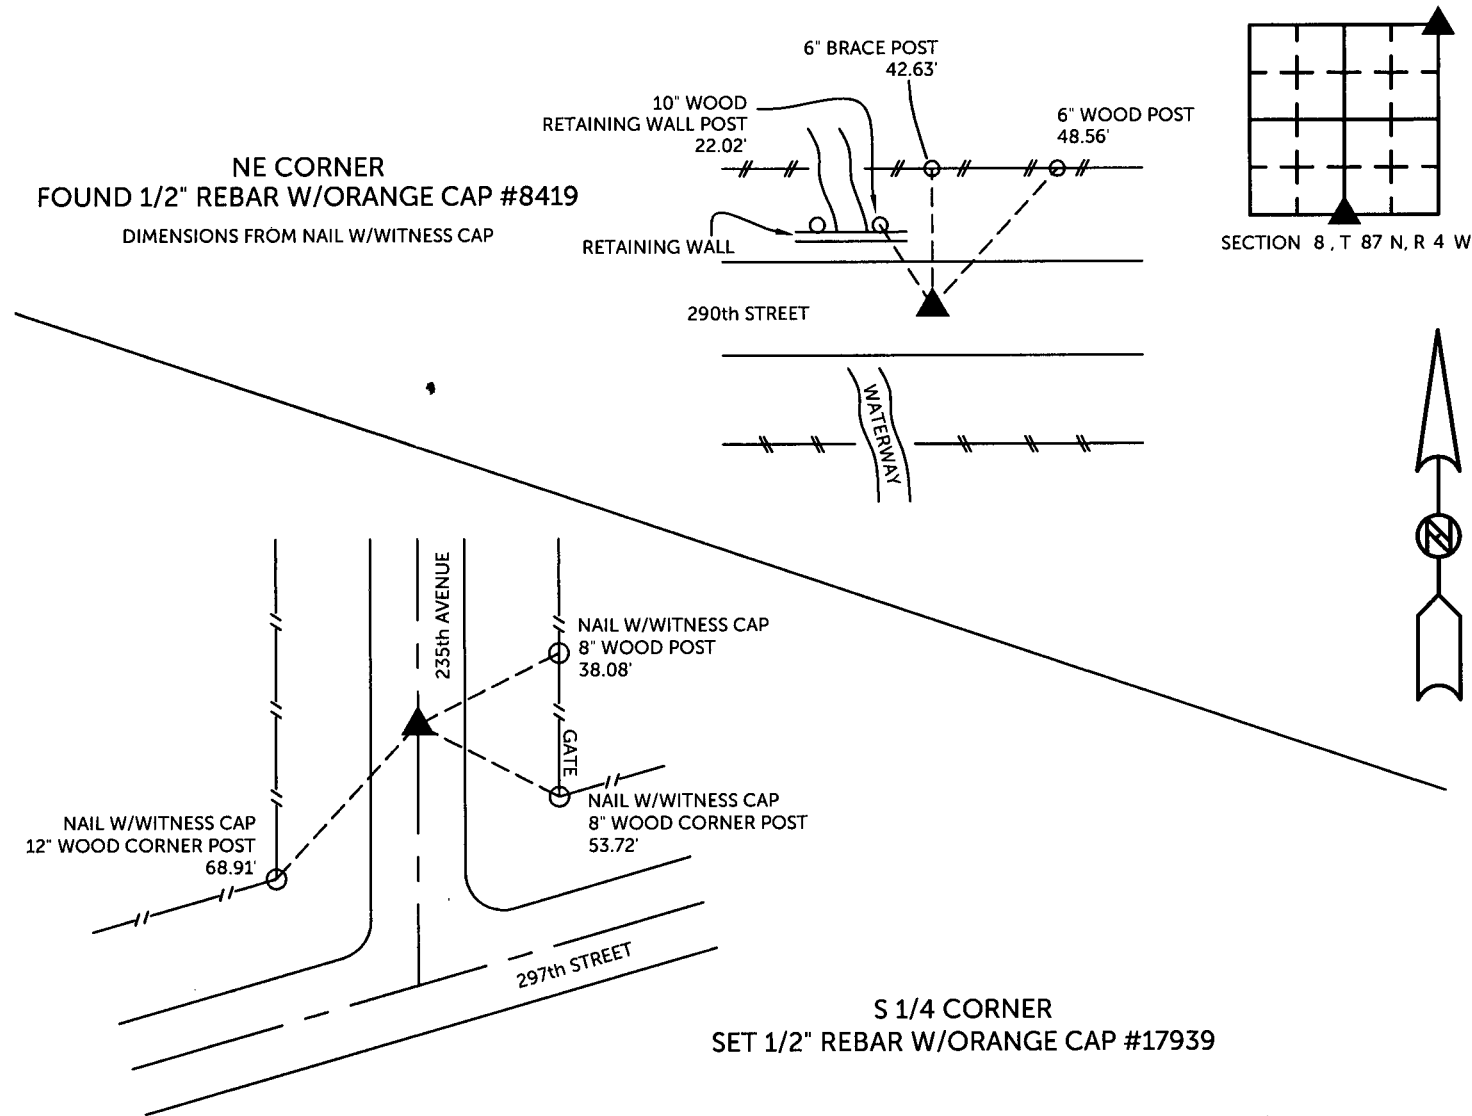


TIES ARE TO PLAT PARCEL 2018-85
IN SECTION 8, T 87 N, R 4 W

BURRINGTON GROUP, INC. PROJECT NO.18-101

I HEREBY CERTIFY THAT THIS LAND SURVEYING DOCUMENT
WAS PREPARED AND THE RELATED SURVEY WORK WAS
PERFORMED BY ME OR UNDER MY DIRECT PERSONAL
SUPERVISION AND THAT I AM A DULY LICENSED PROFESSIONAL
LAND SURVEYOR UNDER THE LAWS OF THE STATE OF IOWA.

	9/17/18
Randall L. Rattenborg, P.L.S.	License #17939
My license renewal date is December 31, 2019	
List Corners to be Indexed:	Section Township Range
N 1/4 CORNER	8 T 87N R 4 W
NE CORNER	

SEAL COVERS THIS SHEET ONLY

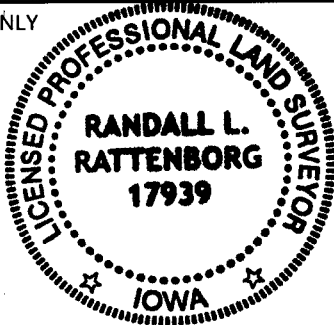

BURRINGTON GROUP, INC.
Civil Engineering | Land Surveying
105 W. Main Street Manchester, Iowa 52057