



Book 2018 Page 2902

Document 2018 2902 Type 06 007 Pages 1
Date 10/15/2018 Time 9:44:06AM
Rec Amt \$.00

Daneen Schindler, RECORDER/REGISTRAR
DELAWARE COUNTY IOWA

Prepared by Brad Burger, Delaware County Engineer's Office, 2139 Highway 55, Manchester, Iowa 52057, Phone 563-927-3505

UNITED STATES PUBLIC LAND SURVEY CORNER CERTIFICATE

Land Survey Monuments situated in Section 17, Township 89N, Range 3W, of the Fifth Principal Meridian, Delaware County, Iowa. Previously recorded in SEE NOTE in the Office of the County Recorder



Monument Description and Remarks:

SE CORNER - SET MAG NAIL WITH WASHER - CORNER MONUMENT WAS RESET DUE TO DELAWARE COUNTY ASPHALT PAVING PROJECT, SET IN THE SAME LOCATION AS A MAG NAIL WITH WASHER THAT I FOUND AT THIS CORNER PRIOR TO SAID PROJECT.

NE CORNER SE1/4 NE1/4 - SET MAG NAIL WITH WASHER - CORNER MONUMENT WAS RESET DUE TO DELAWARE COUNTY ASPHALT PAVING PROJECT, SET IN THE SAME LOCATION AS A MAG NAIL WITH WASHER THAT I FOUND AT THIS CORNER PRIOR TO SAID PROJECT.

NOTE: THE SE CORNER WAS PREVIOUSLY RECORDED IN BOOK 2002, PAGE 4420 IN THE OFFICE OF THE DELAWARE COUNTY RECORDER.
THE NE CORNER SE1/4 NE1/4 WAS PREVIOUSLY RECORDED IN BOOK 2013, PAGE 985 IN THE OFFICE OF THE DELAWARE COUNTY RECORDER.


PLAN VIEW

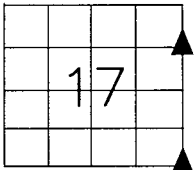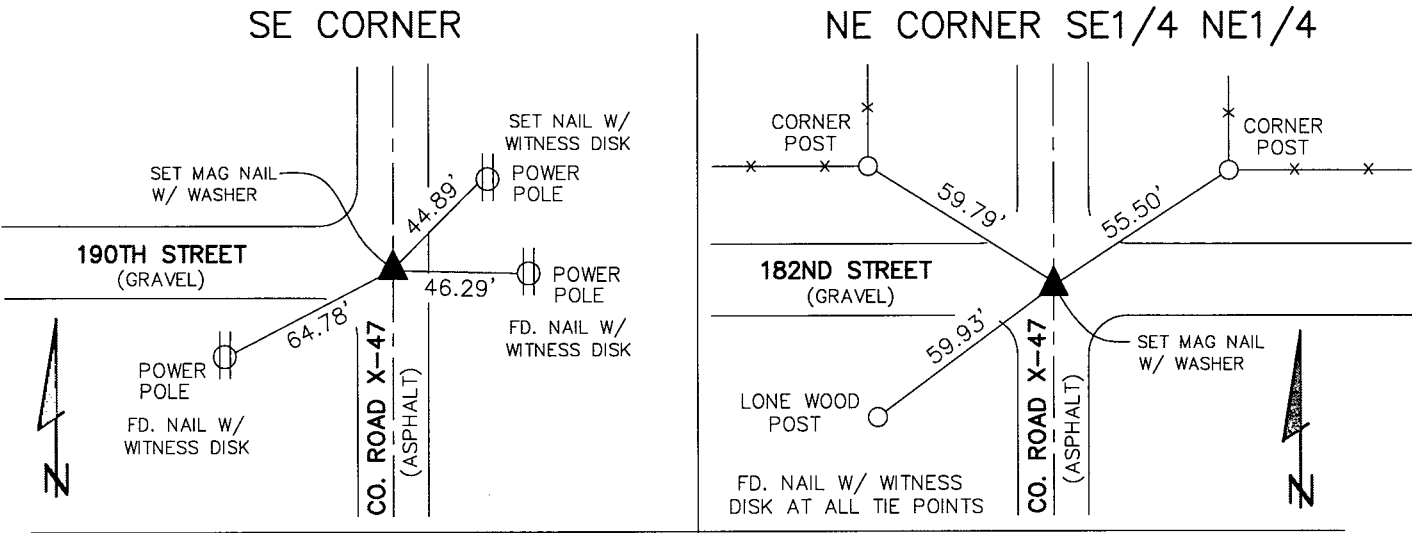

SEC. 17 TWP. 89N RANGE 3W

CORNERS TO BE INDEXED

SE CORNER	17	89N	3W
NE CORNER SE1/4 NE1/4	17	89N	3W

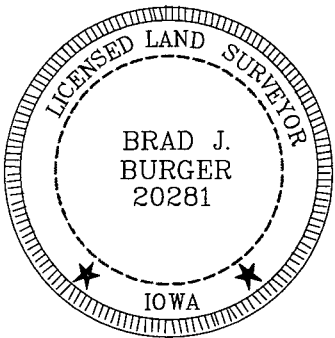

I hereby certify that this land surveying document was prepared and related survey work was performed by me or under my direct personal supervision and that I am a duly licensed Land Surveyor under the laws of the State of Iowa.

Brad J. Burger 10/11/18
Date
Brad J. Burger
License number 20281
My license renewal date is December 31, 2018
Pages or Sheets covered by this seal: Sheet 1 of 1