



Book 2018 Page 2914

Document 2018 2914 Type 06 001 Pages 1
Date 10/15/2018 Time 9:46:59AM
Rec Amt \$.00

INDEX LEGEND

LOCATION: SE1/4 OF SECTION 8, T90N, R3W,
REQUESTOR: DELAWARE COUNTY ENGINEER
SURVEYOR: BRAD J. BURGER
RETURN TO: DELAWARE COUNTY ENGINEER'S OFFICE
2139 HIGHWAY 38, MANCHESTER, IOWA 52057
PHONE: 563-927-3505

Daneen Schindler, RECORDER/REGISTRAR
DELAWARE COUNTY IOWA

Prepared by Brad Burger Delaware County Engineer's Office 2139 Highway 38, Manchester, Iowa 52057 Phone 563-927-3505

MONUMENT PRESERVATION CERTIFICATE

Land Survey Monuments situated in the SE1/4 of Section 8, Township 90N, Range 3W, of the Fifth Principal Meridian, Delaware County, Iowa.



Public improvement project: H.M.A. Resurfacing with Cold In-Place Recycling, Project Number FM-CO28(92)--55-28

Certificate was prepared under the jurisdiction of: Delaware County Engineer's Office

Procedure used to preserve the position of the monument:

PRIOR TO ROAD PROJECT, I ESTABLISHED GPS COORDINATES ON EXISTING MONUMENTS FOUND AS SHOWN BELOW, AFTER COMPLETION OF SAID ROAD PROJECT, I SET MAG NAILS WITH WASHERS AT THE SAME GPS COORDINATES AS ESTABLISHED PREVIOUSLY.
COORDINATES WERE DERIVED FROM THE IOWA DEPARTMENT OF TRANSPORTATION REAL TIME NETWORK.
COORDINATE SYSTEM - IOWA NORTH ZONE 1401, DATUM - NAD83(2011)(Epoch 2010.0000)

PLAN VIEW

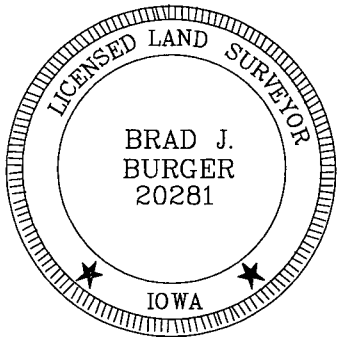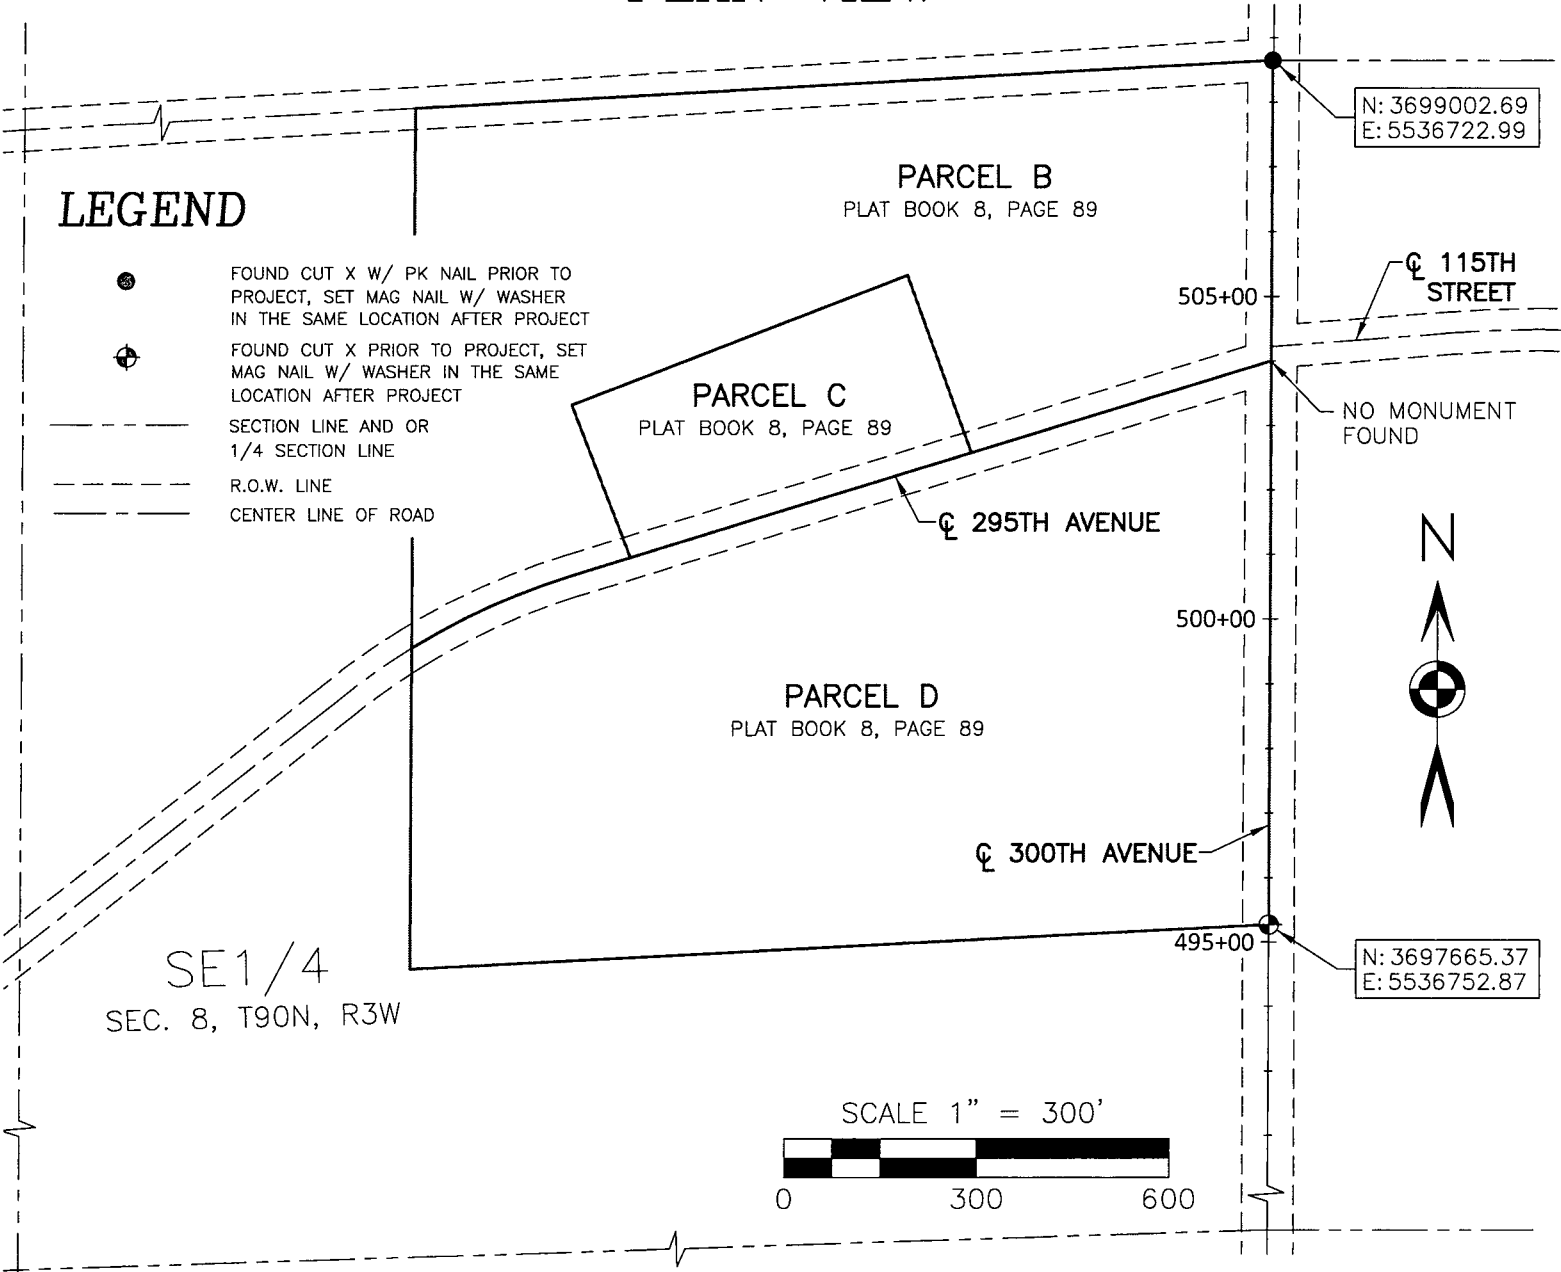

I hereby certify that this land surveying document was prepared and related survey work was performed by me or under my direct personal supervision and that I am a duly licensed Land Surveyor under the laws of the State of Iowa.

Brad J. Burger 10/12/18
Brad J. Burger Date
License number 20281
My license renewal date is December 31, 2018
Pages or Sheets covered by this seal: Sheet 1 of 1