

INDEX LEGEND	
LOCATION:	NW1/4 OF SECTION 17, T87N, R6W,
REQUESTOR:	DELAWARE COUNTY ENGINEER
SURVEYOR:	BRAD J. BURGER
RETURN TO:	DELAWARE COUNTY ENGINEER'S OFFICE 2139 HIGHWAY 38, MANCHESTER, IOWA 52057 PHONE: 563-927-3505



Book 2018 Page 2979

Document 2018 2979 Type 06 001 Pages 1
Date 10/18/2018 Time 12:57:34PM
Rec Amt \$.00

Daneen Schindler, RECORDER/REGISTRAR
DELAWARE COUNTY IOWA



Prepared by Brad Burger
Delaware County Engineer's Office
2139 Highway 38, Manchester, Iowa 52057
Phone 563-927-3505

MONUMENT PRESERVATION CERTIFICATE

Land Survey Monuments situated in the
NW1/4
of Section 17, Township 87N, Range 6W, of the Fifth Principal Meridian, Delaware County, Iowa.

Public improvement project:
H.M.A. Resurfacing, Project Number LOST-19(01)--73-28

Certificate was prepared under the jurisdiction of:
Delaware County Engineer's Office



Procedure used to preserve the position of the monument:

PRIOR TO ROAD PROJECT, I ESTABLISHED GPS COORDINATES ON EXISTING MONUMENTS FOUND AS SHOWN BELOW, AFTER COMPLETION OF SAID ROAD PROJECT, I SET MAG NAILS WITH WASHERS AT THE SAME GPS COORDINATES AS ESTABLISHED PREVIOUSLY.

COORDINATES WERE DERIVED FROM THE IOWA DEPARTMENT OF TRANSPORTATION REAL TIME NETWORK.

COORDINATE SYSTEM - IOWA NORTH ZONE 1401, DATUM - NAD83(2011)(Epoch 2010.0000)

PLAN VIEW

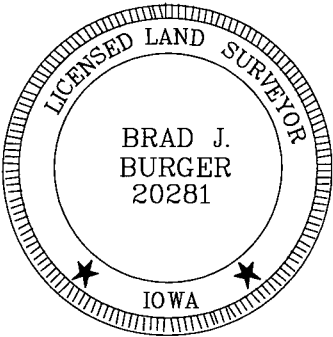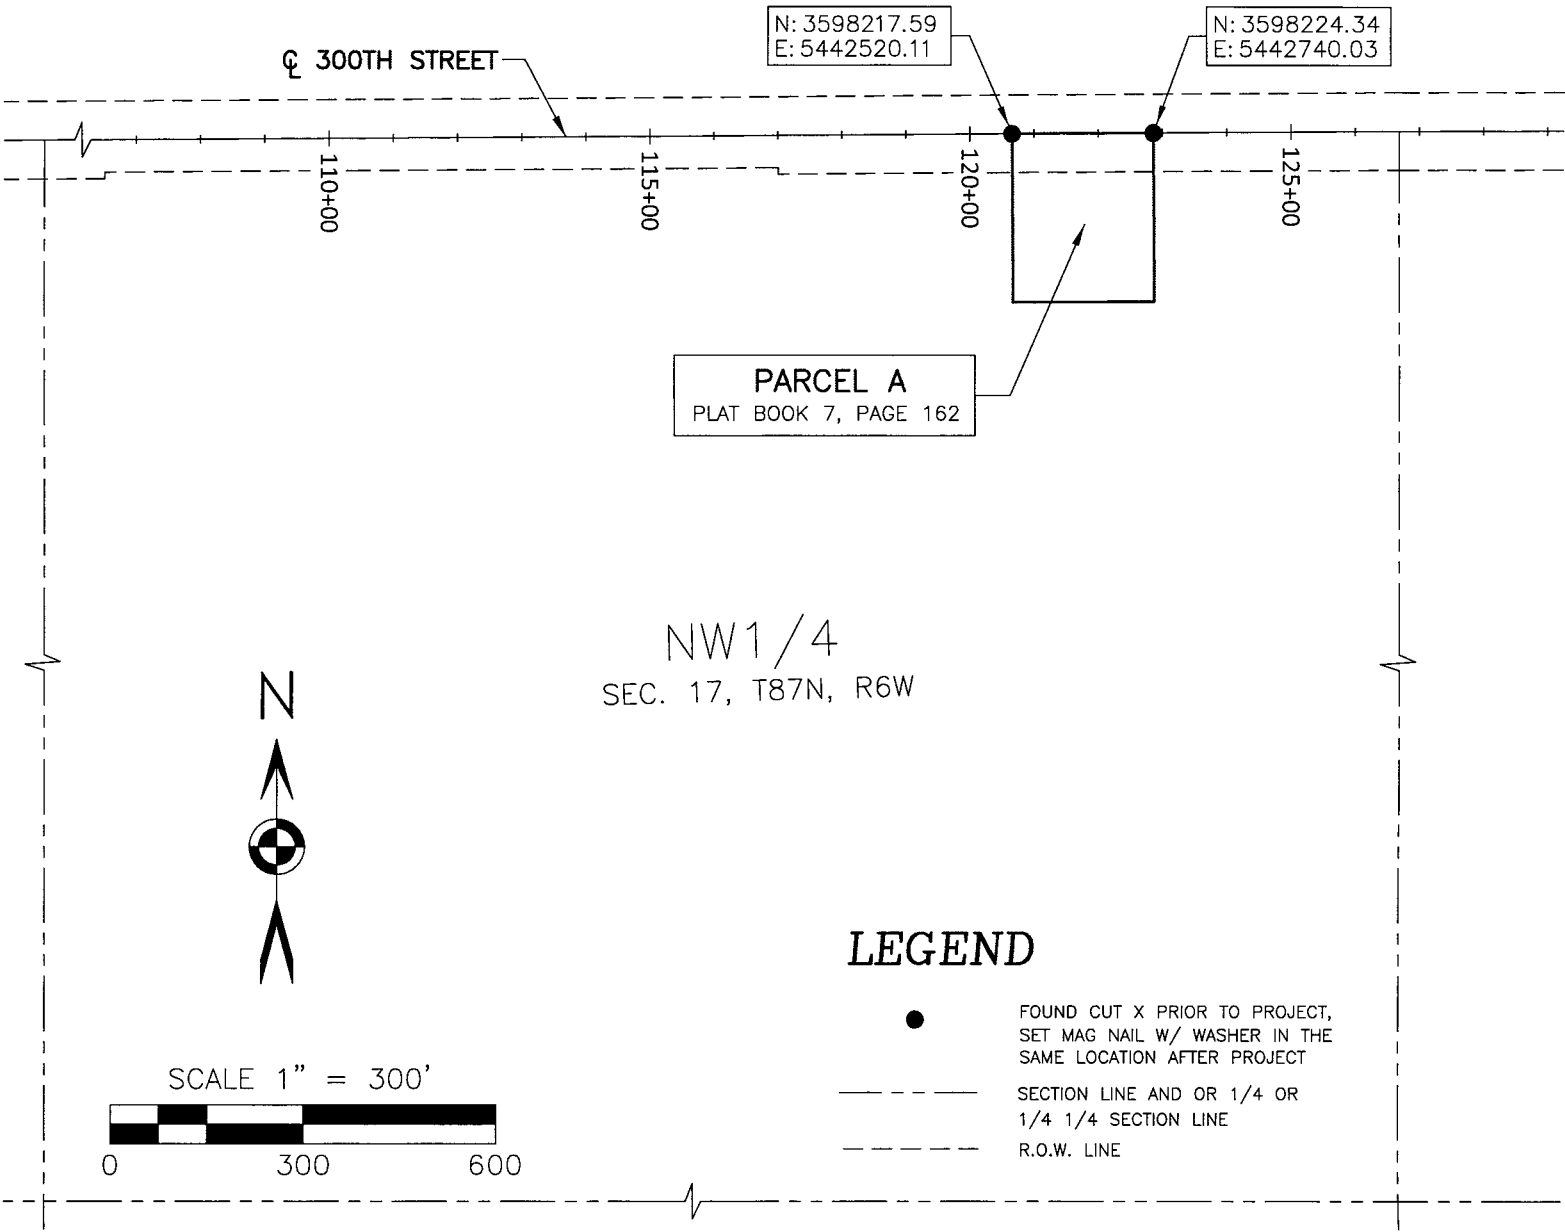

I hereby certify that this land surveying document was prepared and related survey work was performed by me or under my direct personal supervision and that I am a duly licensed Land Surveyor under the laws of the State of Iowa.

Brad J. Burger
10/16/18

Brad J. Burger
Date

License number 20281
My license renewal date is December 31, 2018
Pages or Sheets covered by this seal: Sheet 1 of 1