

| INDEX LEGEND |   |
|--------------|---|
| LOCATION:    | SE1/4 OF SECTION 11, T87N, R6W,                                                                     |
| REQUESTOR:   | DELAWARE COUNTY ENGINEER                                                                            |
| SURVEYOR:    | BRAD J. BURGER                                                                                      |
| RETURN TO:   | DELAWARE COUNTY ENGINEER'S OFFICE<br>2139 HIGHWAY 38, MANCHESTER, IOWA 52057<br>PHONE: 563-927-3505 |



Book 2018 Page 2982

Document 2018 2982 Type 06 001 Pages 1  
Date 10/18/2018 Time 12:58:10PM  
Rec Amt \$.00

Daneen Schindler, RECORDER/REGISTRAR  
DELAWARE COUNTY IOWA



Prepared by Brad Burger

Delaware County Engineer's Office

2139 Highway 38, Manchester, Iowa 52057

Phone 563-927-3505

MONUMENT PRESERVATION CERTIFICATE

Land Survey Monuments situated in the SE1/4 of Section 11, Township 87N, Range 6W, of the Fifth Principal Meridian, Delaware County, Iowa.



Public improvement project: H.M.A. Resurfacing, Project Number LOST-19(01)--73-28

Certificate was prepared under the jurisdiction of: Delaware County Engineer's Office

Procedure used to preserve the position of the monument:

PRIOR TO ROAD PROJECT, I ESTABLISHED GPS COORDINATES ON EXISTING MONUMENTS FOUND AS SHOWN BELOW, AFTER COMPLETION OF SAID ROAD PROJECT, I SET MAG NAILS WITH WASHERS AT THE SAME GPS COORDINATES AS ESTABLISHED PREVIOUSLY.  
COORDINATES WERE DERIVED FROM THE IOWA DEPARTMENT OF TRANSPORTATION REAL TIME NETWORK.  
COORDINATE SYSTEM - IOWA NORTH ZONE 1401, DATUM - NAD83(2011)(Epoch 2010.0000)

PLAN VIEW

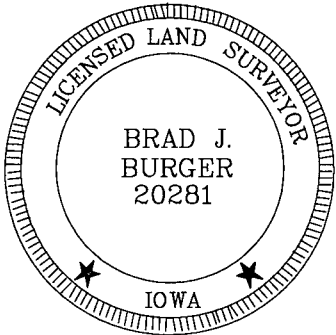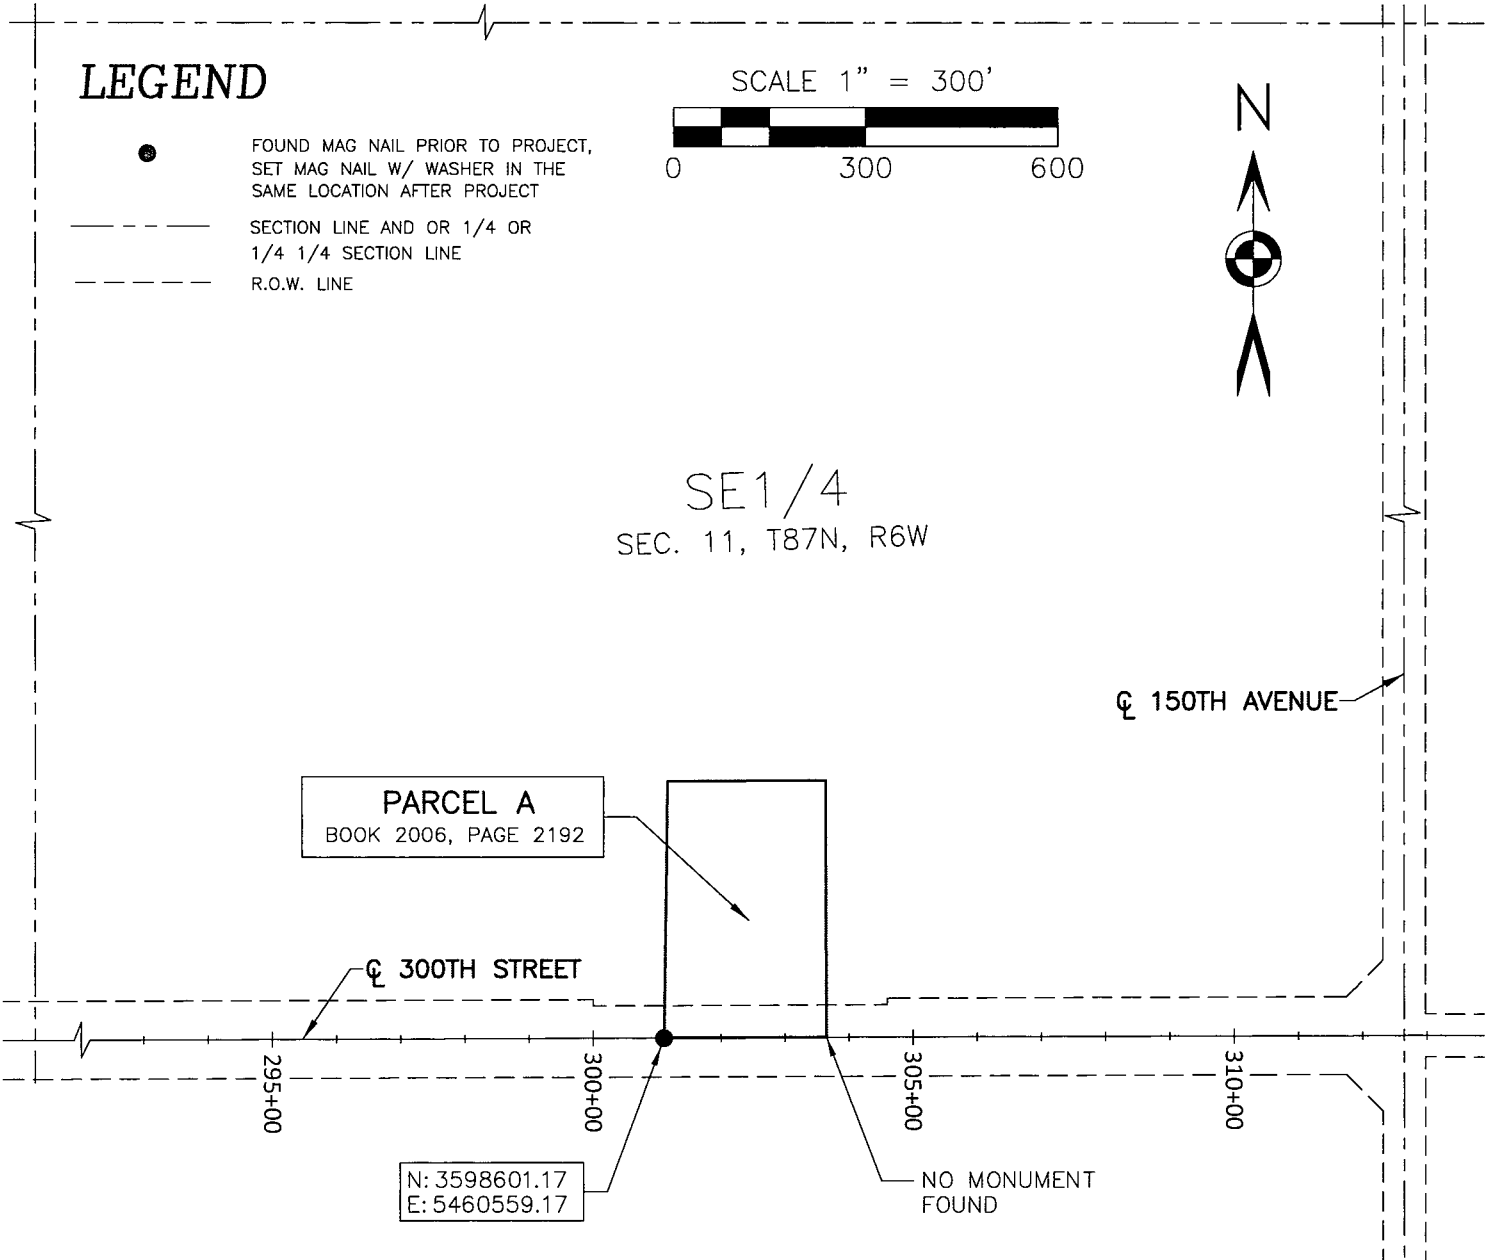

I hereby certify that this land surveying document was prepared and related survey work was performed by me or under my direct personal supervision and that I am a duly licensed Land Surveyor under the laws of the State of Iowa.

Brad J. Burger 10/16/18  
Brad J. Burger Date  
License number 20281  
My license renewal date is December 31, 2018  
Pages or Sheets covered by this seal: Sheet 1 of 1