

RECORDER'S INDEX

LOCATION: LOT 1, 20 WEST INDUSTRIAL CENTER
FIFTH ADDITION IN THE CITY OF
DYERSVILLE, DELAWARE COUNTY, IOWA

REQUESTOR: CROWLINE PROPERTIES, LLC
c/o MIKE DECKER

PROPRIETOR: CROWLINE PROPERTIES, LLC

SURVEYOR: DAVID P. SCHNEIDER

SURVEYOR
COMPANY: SCHNEIDER LAND SURVEYING
AND PLANNING, INC.

RETURN TO: DAVID P. SCHNEIDER
P.O. BOX 128 FARLEY, IOWA
Ph#563-744-3631 daves@yousq.net

FILED
Delaware Co. Assessor

DEC 06 2018

FILED
Delaware Co. Auditor

DEC 06 2018

Book 2018 Page 3460

Document 2018 3460 Type 06 002 Pages 1

Date 12/06/2018 Time 11:43:55AM

Rec Amt \$7.00

Daneen Schindler, RECORDER/REGISTRAR
DELAWARE COUNTY IOWA


PLAT OF SURVEY (RETRACEMENT)

LOT 1 IN 20 WEST INDUSTRIAL CENTER FIFTH ADDITION
IN THE CITY OF DYERSVILLE, DELAWARE COUNTY, IOWA

LOT 1,
20 WEST INDUSTRIAL CENTER
FOURTH ADDITION IN THE
CITY OF DYERSVILLE,
DELAWARE COUNTY, IOWA
(BOOK 2016, PAGE 831)


PART OF LOT 1,
20 WEST INDUSTRIAL
CENTER SECOND ADDITION
IN THE CITY OF DYERSVILLE,
DELAWARE COUNTY, IOWA
(BOOK 2012, PAGE 1264)

INDUSTRIAL PARKWAY SW (66')

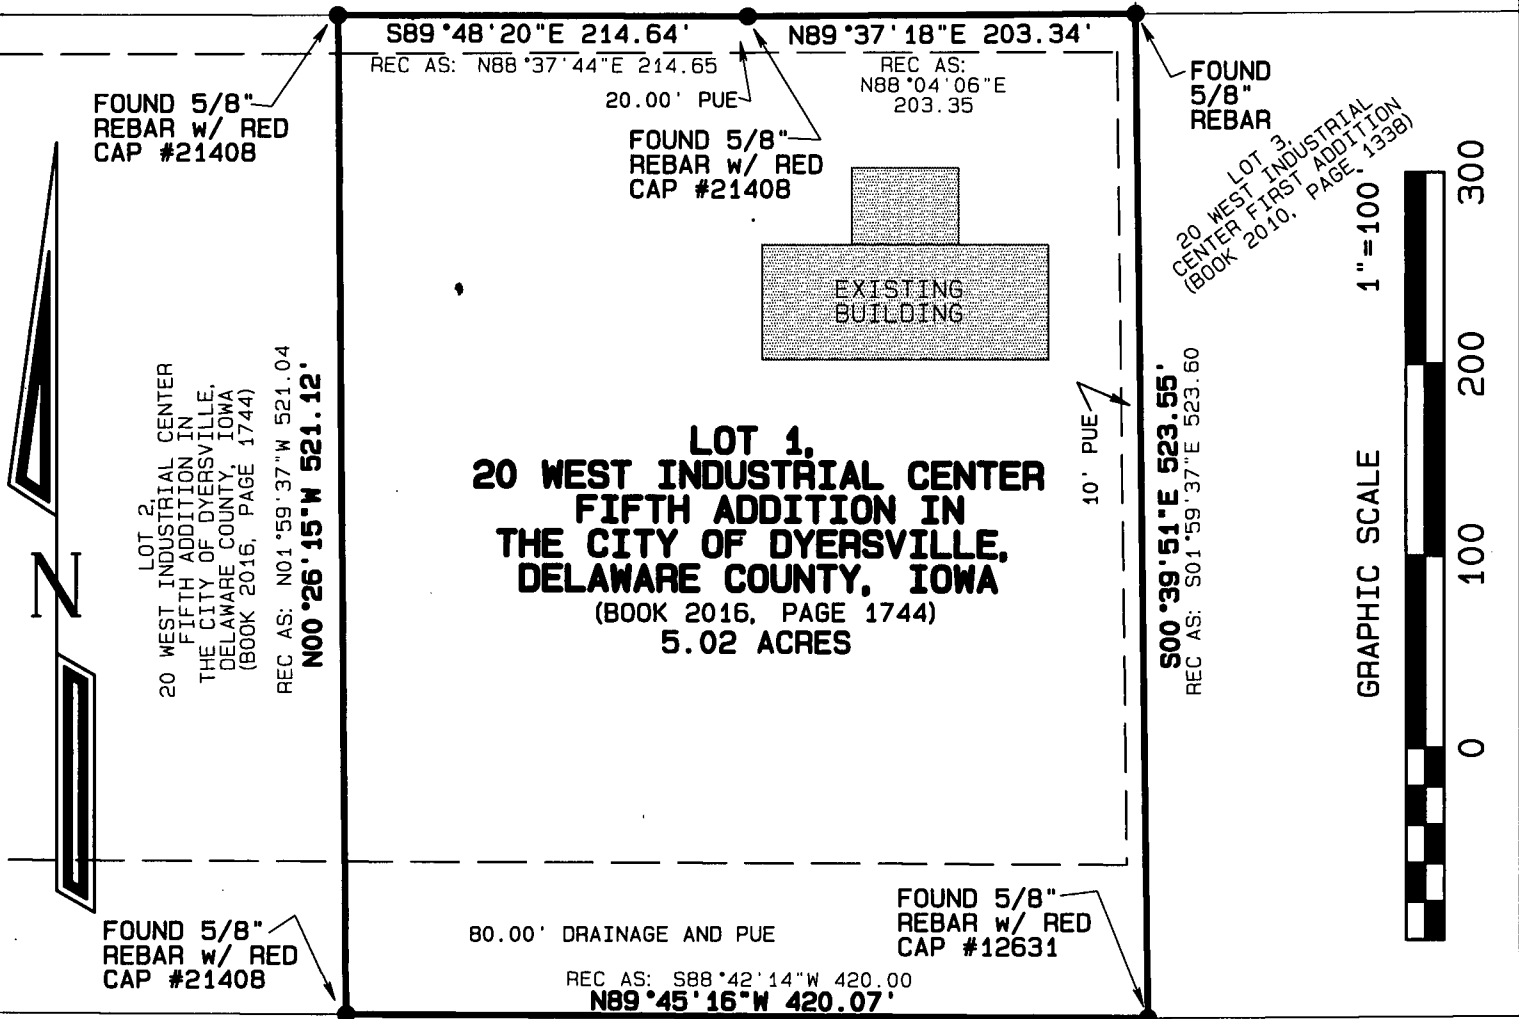

LEGAL DESCRIPTION:

LOT 1 IN 20 WEST INDUSTRIAL CENTER
FIFTH ADDITION IN THE CITY OF
DYERSVILLE, DELAWARE COUNTY, IOWA

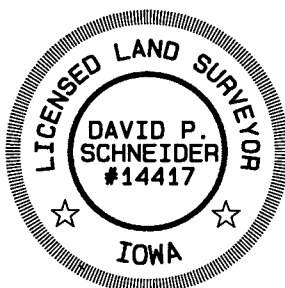

I hereby certify that this land surveying document was prepared and the related survey work was performed by me or under my direct personal supervision and that I am a duly licensed Land Surveyor under the laws of the State of Iowa.

David P. Schneider P.L.S. #14417 Date: 12/4/2018

My license renewal date is December 31, 2019.

Pages or sheets covered by this seal: THIS SHEET ONLY

SCHNEIDER
Land Surveying
&
Planning, Inc.
P.O. Box 128
Farley, Iowa 52046
Ph# 563-744-3631
daves@yousq.net

Project: 2324
Survey Date: 11/27/2018
Sheet: 1 of 1