



Book 2018 Page 3518

Document 2018 3518 Type 06 007 Pages 1
Date 12/14/2018 Time 2:24:28PM
Rec Amt \$7.00

Daneen Schindler, RECORDER/REGISTRAR
DELAWARE COUNTY IOWA

PREPARED BY: RANDALL L. RATTENBORG 105 WEST MAIN STREET MANCHESTER, IA 52057, 563-927-2434

UNITED STATES PUBLIC LAND SURVEY CORNER CERTIFICATE

Land Survey Monuments situated in Section 13, Township 89 North, Range 5 West of the Fifth Principal Meridian,
DELAWARE County, Iowa.

Previously recorded in County Recorder's Office in SEE DESCRIPTIONS
(book, page, document number, etc.)


NE CORNER, Found concrete monument. This corner being re-tied due to missing tie objects. Previously tied in Corner Tie Book 1, Page 202.

N 1/4 CORNER, Found 1/2" rebar w/yellow cap #8812. This corner being re-tied due to missing tie objects.
Previously tied in Corner Tie Book 1, Page 202.

E 1/4 CORNER, Found 1/2" square bar. This corner being re-tied due to missing tie objects. Previously tied in Corner Tie Book 1, Page 280.

PLAN VIEW

(Show a minimum of three reference ties to durable physical objects, relevant monuments and physical conditions that will enable recovery of the corner.)

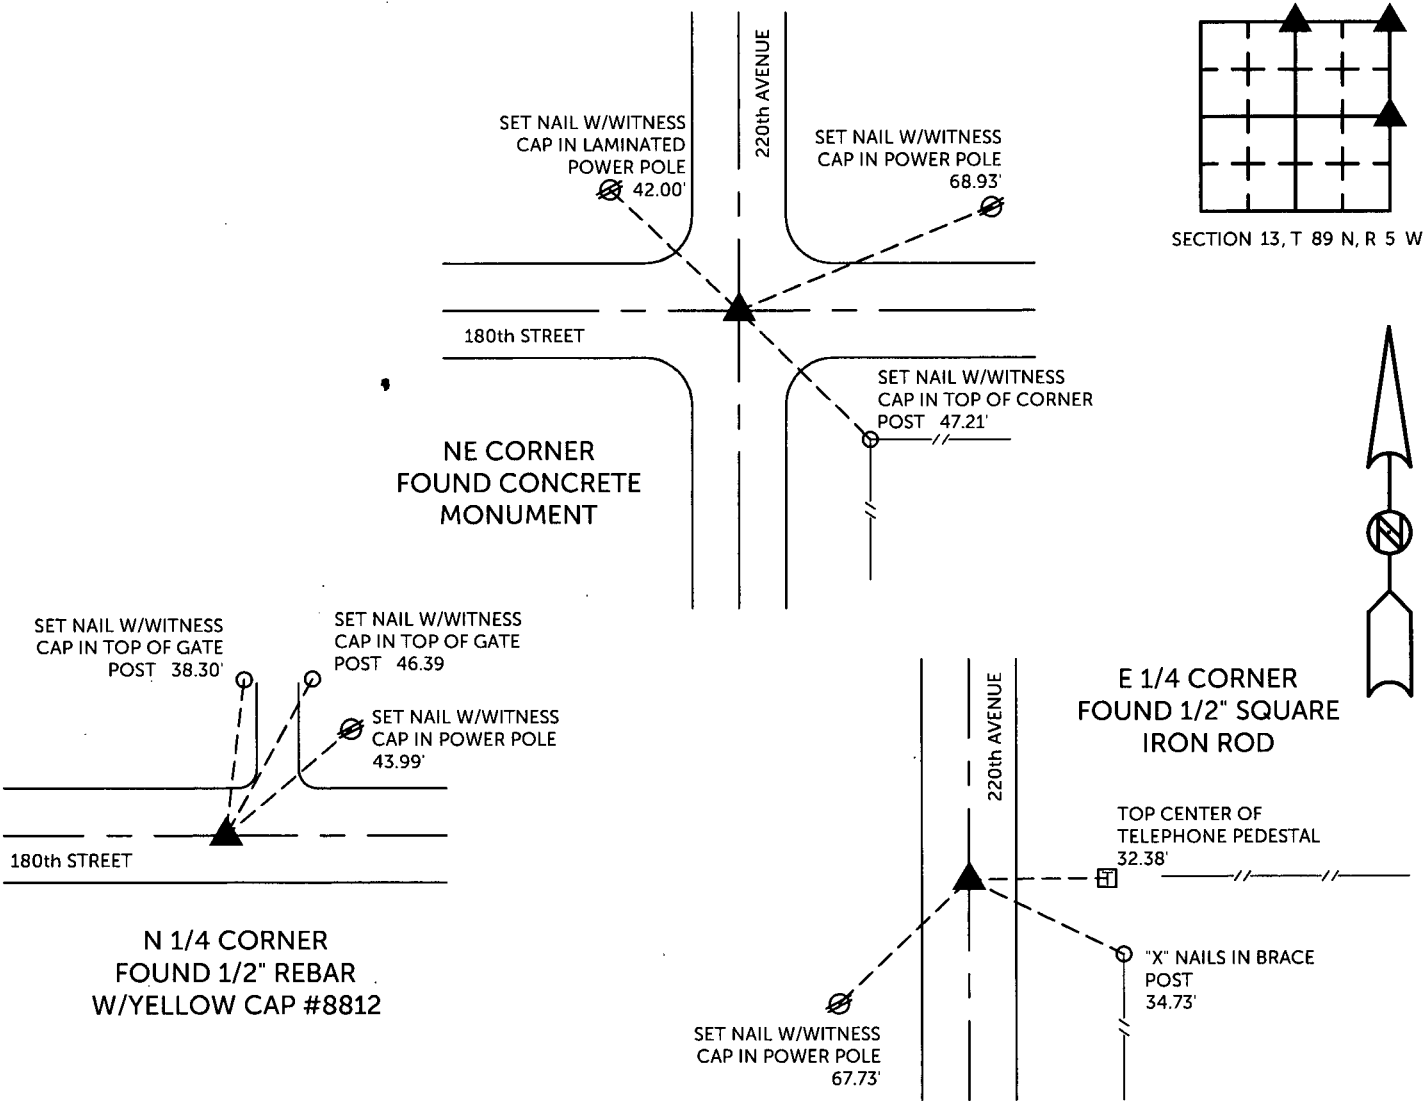


TIES ARE TO PLAT PARCEL 2018-126 & PARCEL 2018-127
IN SECTION 13, T 89 N, R 5 W

BURRINGTON GROUP, INC. PROJECT NO.18-156

I HEREBY CERTIFY THAT THIS LAND SURVEYING DOCUMENT
WAS PREPARED AND THE RELATED SURVEY WORK WAS
PERFORMED BY ME OR UNDER MY DIRECT PERSONAL
SUPERVISION AND THAT I AM A DULY LICENSED PROFESSIONAL
LAND SURVEYOR UNDER THE LAWS OF THE STATE OF IOWA.

	12/14/18
Randall L. Rattenborg, P.L.S.	License #17939
My license renewal date is December 31, 2019	
List Corners to be Indexed:	Section Township Range
N 1/4 CORNER	13 T 89N R 5 W
NE CORNER	
E 1/4 COR.	

SEAL COVERS THIS SHEET ONLY

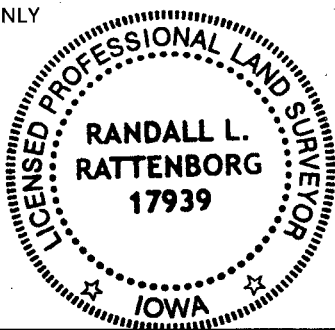

BURRINGTON GROUP, INC.
Civil Engineering | Land Surveying
105 W. Main Street Manchester, Iowa 52057