



Book 2018 Page 3520

Document 2018 3520 Type 06 007 Pages 1
Date 12/14/2018 Time 2:25:13PM
Rec Amt \$7.00

Daneen Schindler, RECORDER/REGISTRAR
DELAWARE COUNTY IOWA

PREPARED BY: RANDALL L. RATTENBORG 105 WEST MAIN STREET MANCHESTER, IA 52057, 563-927-2434

UNITED STATES PUBLIC LAND SURVEY CORNER CERTIFICATE

Land Survey Monuments situated in Section 13, Township 89 North, Range 5 West of the Fifth Principal Meridian,
DELAWARE County, Iowa.

Previously recorded in County Recorder's Office in Not Recorded
(book, page, document number, etc.)


CENTER OF SECTION, Set 1/2" rebar w/orange cap #17939 at intersection of quarter lines. This location fits the existing corner post.

SE CORNER NE 1/4 - NW 1/4, Set 1/2" rebar w/orange cap #17939 proportional between the Center of Section and the N 1/4 Corner.

SW CORNER NE 1/4 - NW 1/4, Set 1/2" rebar w/orange cap #17939 at intersection of Quarter-Quarter lines.

PLAN VIEW

(Show a minimum of three reference ties to durable physical objects, relevant monuments and physical conditions that will enable recovery of the corner.)

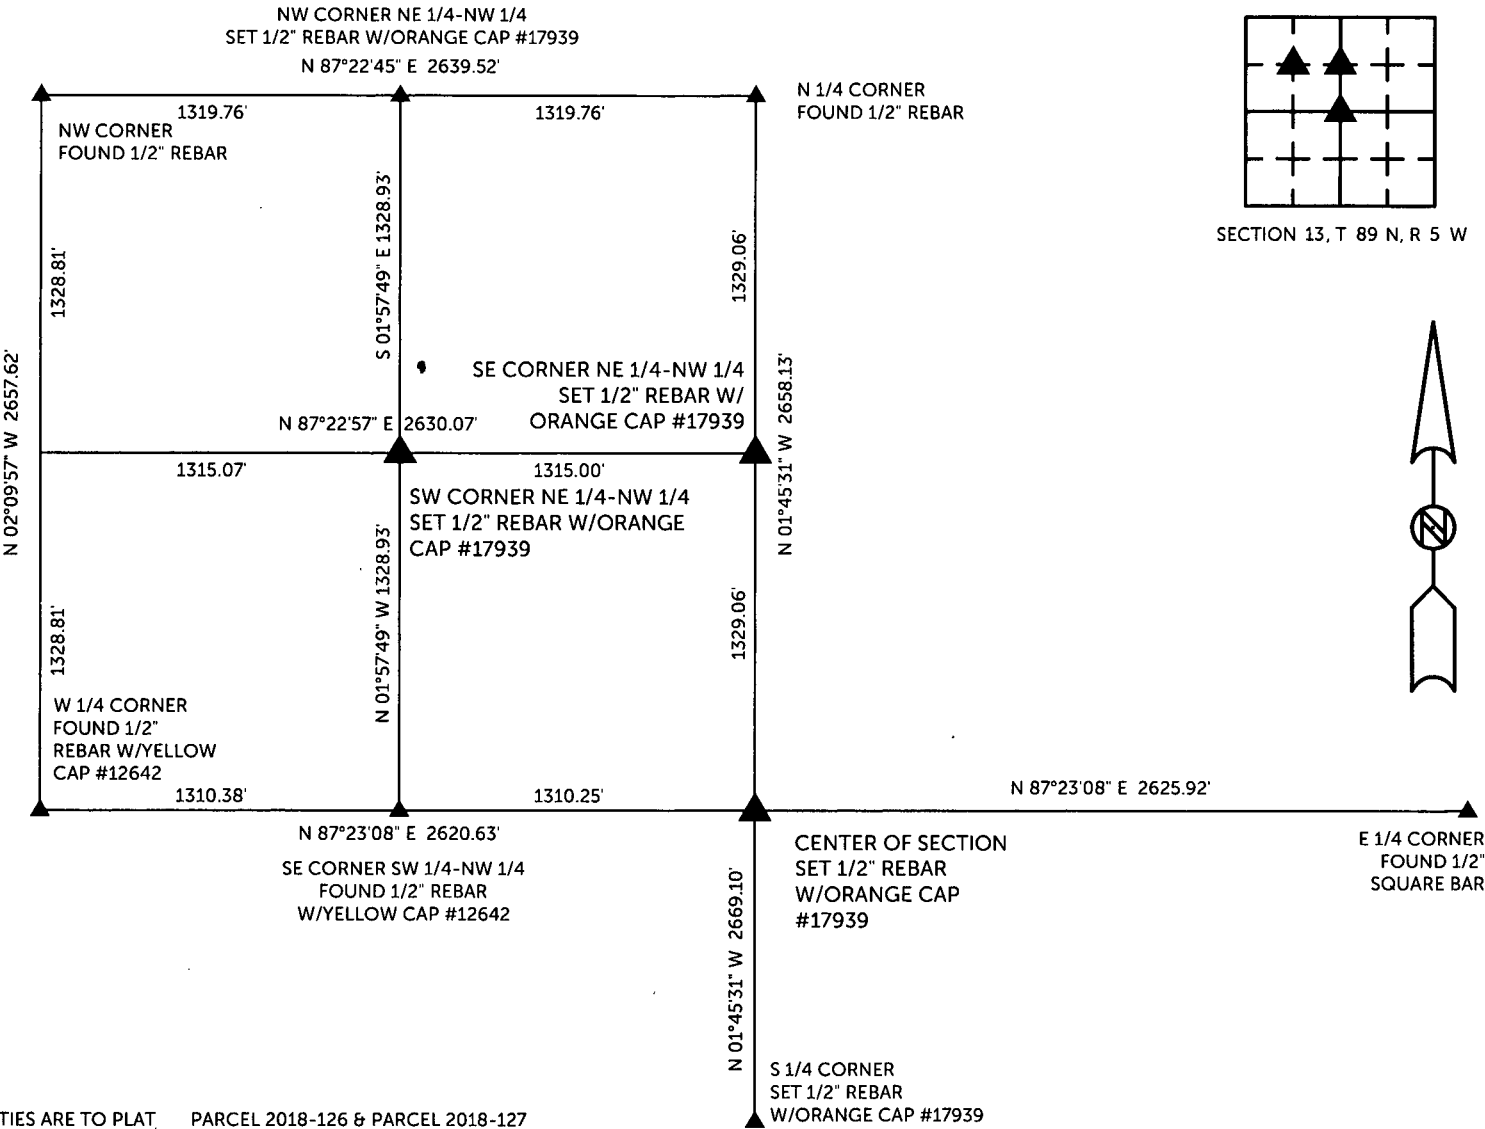


TIES ARE TO PLAT, PARCEL 2018-126 & PARCEL 2018-127
IN SECTION 13, T 89 N, R 5 W

BURRINGTON GROUP, INC. PROJECT NO.18-156

I HEREBY CERTIFY THAT THIS LAND SURVEYING DOCUMENT
WAS PREPARED AND THE RELATED SURVEY WORK WAS
PERFORMED BY ME OR UNDER MY DIRECT PERSONAL
SUPERVISION AND THAT I AM A DULY LICENSED PROFESSIONAL
LAND SURVEYOR UNDER THE LAWS OF THE STATE OF IOWA.

SEAL COVERS THIS SHEET ONLY

	12/14/18
Randall L. Rattenborg, P.L.S.	License #17939
My license renewal date is December 31, 2019	
List Corners to be Indexed:	Section Township Range
CENTER OF SECTION	13 T 89N R 5 W
SW CORNER NE 1/4 - NW 1/4	
SE CORNER NE 1/4 - NW 1/4	

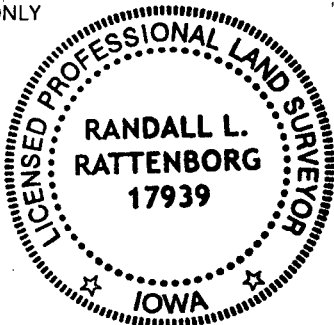

BURRINGTON GROUP, INC.
Civil Engineering | Land Surveying
105 W. Main Street Manchester, Iowa 52057