



Book 2018 Page 3622

Document 2018 3622 Type 06 007 Pages 1

Date 12/26/2018 Time 1:08:53PM

Rec Amt \$7.00

Daneen Schindler, RECORDER/REGISTRAR
DELAWARE COUNTY IOWA

Prepared by: SCHNEIDER Land Surveying and Planning, Inc. P.O. Box 128 Farley, Iowa 52046 563-744-3631


UNITED STATES PUBLIC LAND SURVEY CORNER CERTIFICATE OF

Land Survey Monuments situated in Section 8, Township 88 North, Range 3 West
of the Fifth Principal Meridian, Delaware County, Iowa.

Previously recorded NE CORNER AND E1/4 CORNER - BOOK 2004, PAGE 4625, SE CORNER - BOOK 2004, PAGE 4624.

Monument Description and Remarks: A 1" PIPE WAS FOUND AT THE NE CORNER OF SECTION 8, T88N, R3W AS ILLUSTRATED ON A CORNER CERTIFICATE RECORDED IN BOOK 2004, PAGE 4625. A 1/2" REBAR w/ALUMINUM CAP #15525 WAS FOUND AT THE E1/4 CORNER OF SECTION 8, T88N, R3W AS ILLUSTRATED ON A CORNER CERTIFICATE RECORDED IN BOOK 2004, PAGE 4625. A 1/2" REBAR w/ALUMINUM CAP #15525 WAS FOUND AT THE SE CORNER OF SECTION 8, T88N, R3W AS ILLUSTRATED ON A CORNER CERTIFICATE RECORDED IN BOOK 2004, PAGE 4624. THE SW CORNER OF THE SE1/4 OF THE SE1/4 OF SECTION 8, T88N, R3W WAS ESTABLISHED AT THE MIDPOINT OF A LINE FROM THE S1/4 CORNER TO THE SE CORNER OF SAID SECTION 8. THE S1/4 CORNER OF SECTION 8, T88N, R3W WAS ESTABLISHED AS FENCED AND OCCUPIED AS NO OTHER MONUMENTS WERE FOUND.

PLAN - VIEW

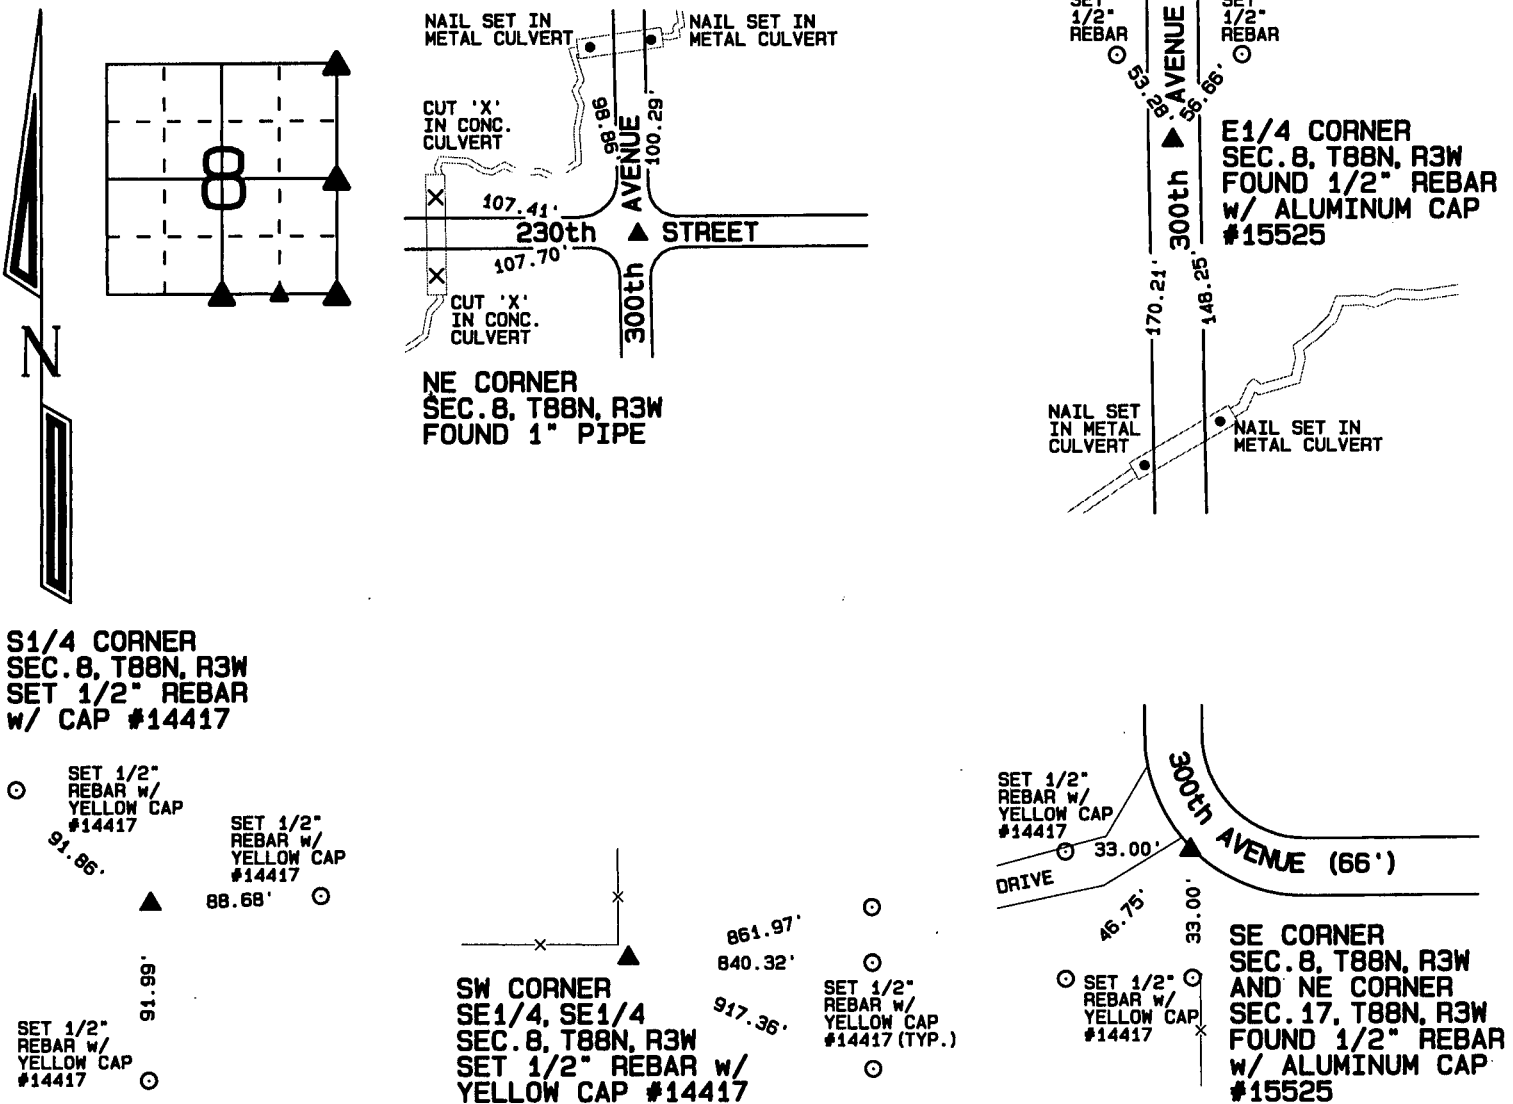

I hereby certify that this land surveying document was prepared and the related survey work was performed by me or under my direct personal supervision and that I am a duly licensed Land Surveyor under the laws of the State of Iowa.

David P. Schneider P.L.S. #14417


Date: 12/26/2018

My license renewal date is December 31, 2019.

Pages or sheets covered by this seal: THIS SHEET ONLY

SCHNEIDER
Land Surveying & Planning, Inc.

P.O. Box 128 Farley, Iowa 52046
Ph. #563-744-3631 daves@yousq.net

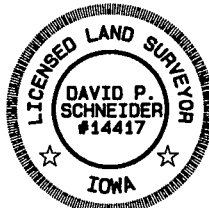

List Corners to be Indexed

Corners	Section	Twp	Range
NE CORNER	8	88N	3W
E1/4 CORNER	8	88N	3W
SE CORNER	8	88N	3W
SW CORNER SE1/4, SE1/4	8	88N	3W
S1/4 CORNER	8	88N	3W

JOB NO. 2160