



Book 2019 Page 242

Document 2019 242 Type 06 007 Pages 1
Date 2/01/2019 Time 3:09:56PM
Rec Amt \$7.00

Daneen Schindler, RECORDER/REGISTRAR
DELAWARE COUNTY IOWA

PREPARED BY: RANDALL L. RATTENBORG 105 WEST MAIN STREET MANCHESTER, IA 52057, 563-927-2434

UNITED STATES PUBLIC LAND SURVEY CORNER CERTIFICATE

Land Survey Monuments situated in Section 30, Township 88 North, Range 4 West of the Fifth Principal Meridian,
Delaware County, Iowa.

Previously recorded in County Recorder's Office in Not Recorded
(book, page, document number, etc.)


W 1/4 CORNER, Set 1/2" rebar w/orange cap #17939 proportional between the SW Corner of the NW 1/4-SW 1/4 and the NW Corner of the SW 1/4 - NW 1/4.

NW CORNER NE 1/4 - SW 1/4, Set 1/2" rebar w/orange cap #17939 at the intersection of the South Line of H.L.C. Subdivision and the line between the SW Corner of the SE 1/4-SW 1/4 and the NW Corner of the NE 1/4-NW 1/4.

SW CORNER NE 1/4 - SW 1/4, Set 1/2" rebar w/orange cap #17939 on the North - South Qtr. Qtr. line and on the Easterly Extension of the Southerly Line of Keith's Hartwick Hill Subdivision, also being the Easterly Extension of the Northerly Line of Sands Subdivision.

PLAN VIEW

(Show a minimum of three reference ties to durable physical objects, relevant monuments and physical conditions that will enable recovery of the corner.)

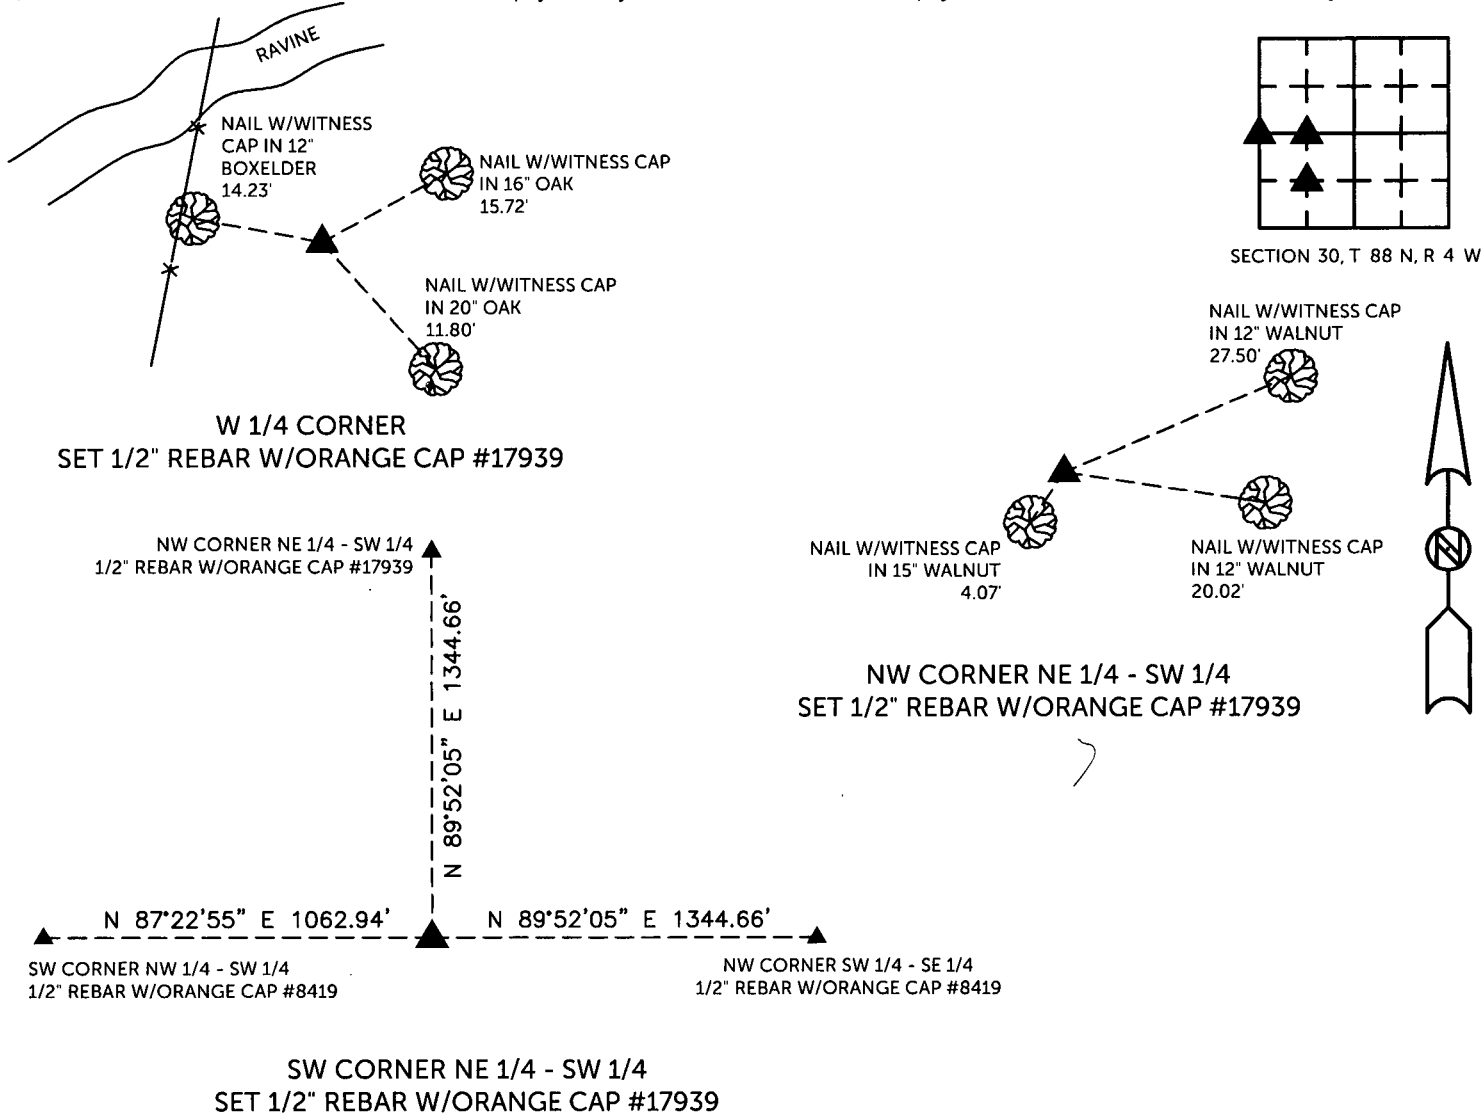


TIES ARE TO PLAT KEITH'S THIRD SUBDIVISION
IN SECTION 30, T 88 N, R 4 W

BURRINGTON GROUP, INC. PROJECT NO.18-095

I HEREBY CERTIFY THAT THIS LAND SURVEYING DOCUMENT
WAS PREPARED AND THE RELATED SURVEY WORK WAS
PERFORMED BY ME OR UNDER MY DIRECT PERSONAL
SUPERVISION AND THAT I AM A DULY LICENSED PROFESSIONAL
LAND SURVEYOR UNDER THE LAWS OF THE STATE OF IOWA.

SEAL COVERS THIS SHEET ONLY

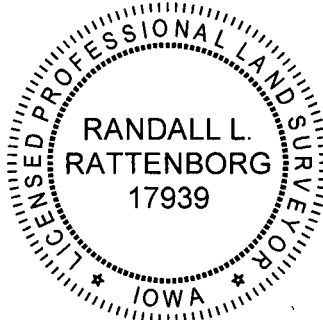

Randall L. Rattenborg, P.L.S. License #17939 Date

My license renewal date is December 31, 2019

List Corners to be Indexed: Section Township Range

W 1/4 Corner 30 T 88N R 4 W

NW CORNER NE 1/4 - SW 1/4

SW CORNER NE 1/4 - SW 1/4



BURRINGTON GROUP, INC.

Civil Engineering | Land Surveying
105 W. Main Street Manchester, Iowa 52057