



Book 2019 Page 1644

2019 1644 Type 06 007 Pages 1
Date 6/27/2019 Time 1:26:25PM
Rec Amt \$7.00

Daneen Schindler, RECORDER/REGISTRAR
DELAWARE COUNTY IOWA

PREPARED BY: RANDALL L. RATTENBORG 105 WEST MAIN STREET MANCHESTER, IA 52057, 563-927-2454

UNITED STATES PUBLIC LAND SURVEY CORNER CERTIFICATE

Land Survey Monuments situated in Section 13, Township 90 North, Range 5 West of the Fifth Principal Meridian,
Delaware County, Iowa.

Previously recorded in County Recorder's Office in NW Corner Rec. Bk. 1999, Pg. 1544
(book, page, document number, etc.)


NW Corner, Set 1/2"Ø Rebar with orange plastic cap PLS 17939 by placing a Line From the Northwest Corner of of Section 14 to the N 1/4 Corner of Section 14 and doubling the distance from each to the present location. Searched extensively at corner location for previously recorded ties and monument and accessories. No evidence was recovered.

Center of Section, Set 1/2"Ø rebar with orange plastic cap PLS 17939 at the division post of N-S occupational fence.

SW Corner SW 1/4-SW 1/4 Set 1/2"Ø Rebar with orange plastic cap PLS 17939 equidistant and on-line between the SW Corner and the S 1/4 Corner. Monument was set approximatly 6" below existing road grade and inline with fence line going West and land line East at the Center Line of 210th Ave.

PLAN VIEW

(Show a minimum of three reference ties to durable physical objects, relevant monuments and physical conditions that will enable recovery of the corner.)

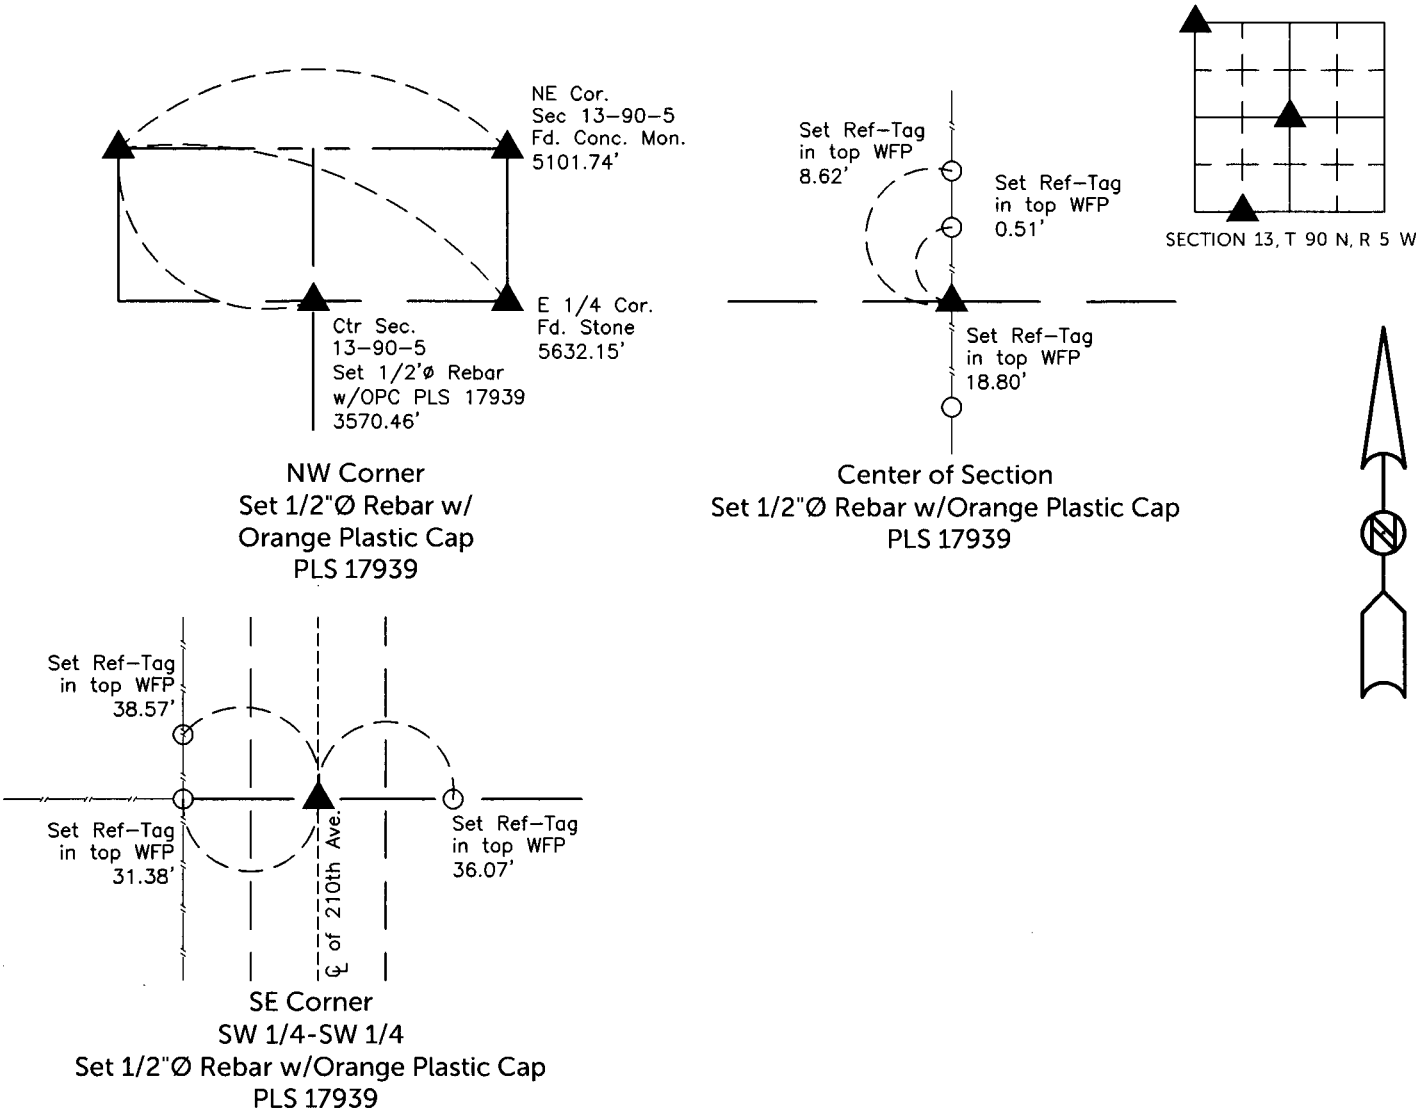


TIES ARE TO PLAT Parcel 2019-47
IN SECTION 13, T 90 N, R 5 W

BURRINGTON GROUP, INC. PROJECT NO.19-044

I HEREBY CERTIFY THAT THIS LAND SURVEYING DOCUMENT WAS PREPARED AND THE RELATED SURVEY WORK WAS PERFORMED BY ME OR UNDER MY DIRECT PERSONAL SUPERVISION AND THAT I AM A DULY LICENSED PROFESSIONAL LAND SURVEYOR UNDER THE LAWS OF THE STATE OF IOWA.

Randall L. Rattenborg, P.L.S. License #17939 Date 6/27/19
My license renewal date is December 31, 2019
List Corners to be Indexed: Section Township Range
NW Cor. 13 T 90N R 5 W
Center of Sec.
SE-SW 1/4-SW 1/4

SEAL COVERS THIS SHEET ONLY

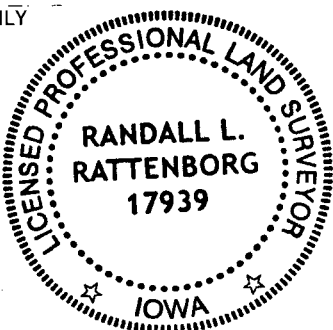

BURRINGTON GROUP, INC.
Civil Engineering | Land Surveying
105 W. Main Street Manchester, Iowa 52057