



Book 2019 Page 1969

2019 1969 Type 06 007 Pages 1
Date 7/26/2019 Time 11:01:58AM
Rec Amt \$7.00

Daneen Schindler, RECORDER/REGISTRAR
DELAWARE COUNTY IOWA

MOHN SURVEYING INC. ROGER R. MOHN 1890 GREAT RIVER ROAD LANSING, IOWA 52151 (563) 538-4067

TIES. DWG P. Britt


SLSI 9-90

UNITED STATES PUBLIC LAND SURVEY CORNER CERTIFICATE

Land Survey Monuments situated in Section 20 OF 87 North, Township 4 West, of the Fifth Principal Meridian, Delaware County, Iowa.
Previously recorded in Book 2010, Page 2365 in County Recorder's Office.
(book, page, document number, etc.)

(Show reason for preparing this certificate, the evidence and detailed procedures used in establishing the corner positions and monumentation found or placed.)
Monument Description and Remarks: Corner position was previously monumented with a Mag Nail in wood bridge deck according to recorded USPLSS Corner Certificate and plat of survey recorded in Book 2010, Page 4178. Bridge was replaced with new bridge and all accessories to corner position are gone. Re-established corner position using information of said recorded plat of survey. Cut 'X' in steel bridge deck at corner position.


PLAN - VIEW

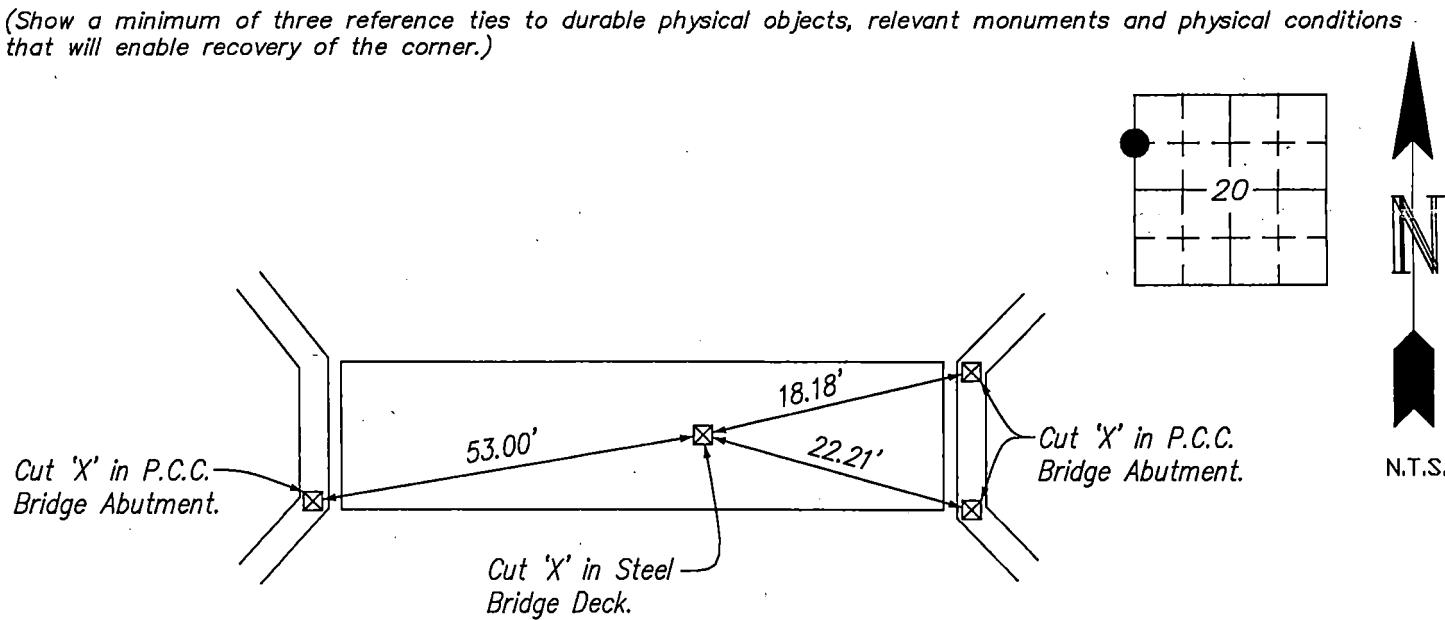

I hereby certify that this land surveying document was prepared by me or under my direct personal supervision and that I am a duly Registered Land Surveyor under the laws of the state of Iowa.

Roger R. Mohn 7-2, 2019
ROGER R. MOHN, P.E. & L.S. Iowa Registration No. 10165
My registration expires December 31, 2020

SEAL

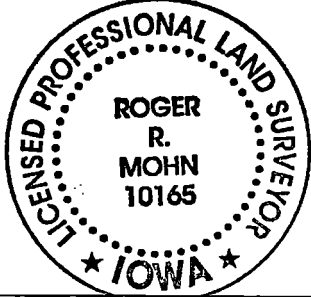

List Corners to be Indexed
Corners Section Twp Range
SW Cor. of 20 87N 4W
NW1/4-NW1/4