

FILED
Delaware Co. Assessor

THE NORTHEAST QUARTER OF THE
NORTHEAST QUARTER OF SECTION 31,
TOWNSHIP 90 NORTH, RANGE 3 WEST
THE 5th P.M., DELAWARE COUNTY, IOWA

JUL 26 2019

PLAT OF SURVEY (RETRACEMENT)


THE NORTHEAST QUARTER OF THE
NORTHEAST QUARTER OF SECTION 31,
TOWNSHIP 90 NORTH, RANGE 3 WEST OF
THE 5th P.M., DELAWARE COUNTY, IOWA

REQUESTOR: MICHAEL KRUSE
PROPRIETOR: LOGAN MARTIN KRUSE
SURVEYOR: DAVID P. SCHNEIDER
COMPANY: SCHNEIDER LAND SURVEYING
RETURN TO: ^{WFO} AND PLANNING, INC.
DAVID P. SCHNEIDER
P.O. BOX 128 FARLEY, IOWA 52046
Ph#563-744-3631 daves@yousq.net

Daneen Schindler, RECORDER/REGISTRAR
DELAWARE COUNTY IOWA

FILED
Delaware Co. Auditor
JUL 26 2019

Book	2019	Page	1974
2019	1974	Type	06 002 Pages 1
Date	7/26/2019	Time	11:10:42AM
Rec Amt	\$7.00		

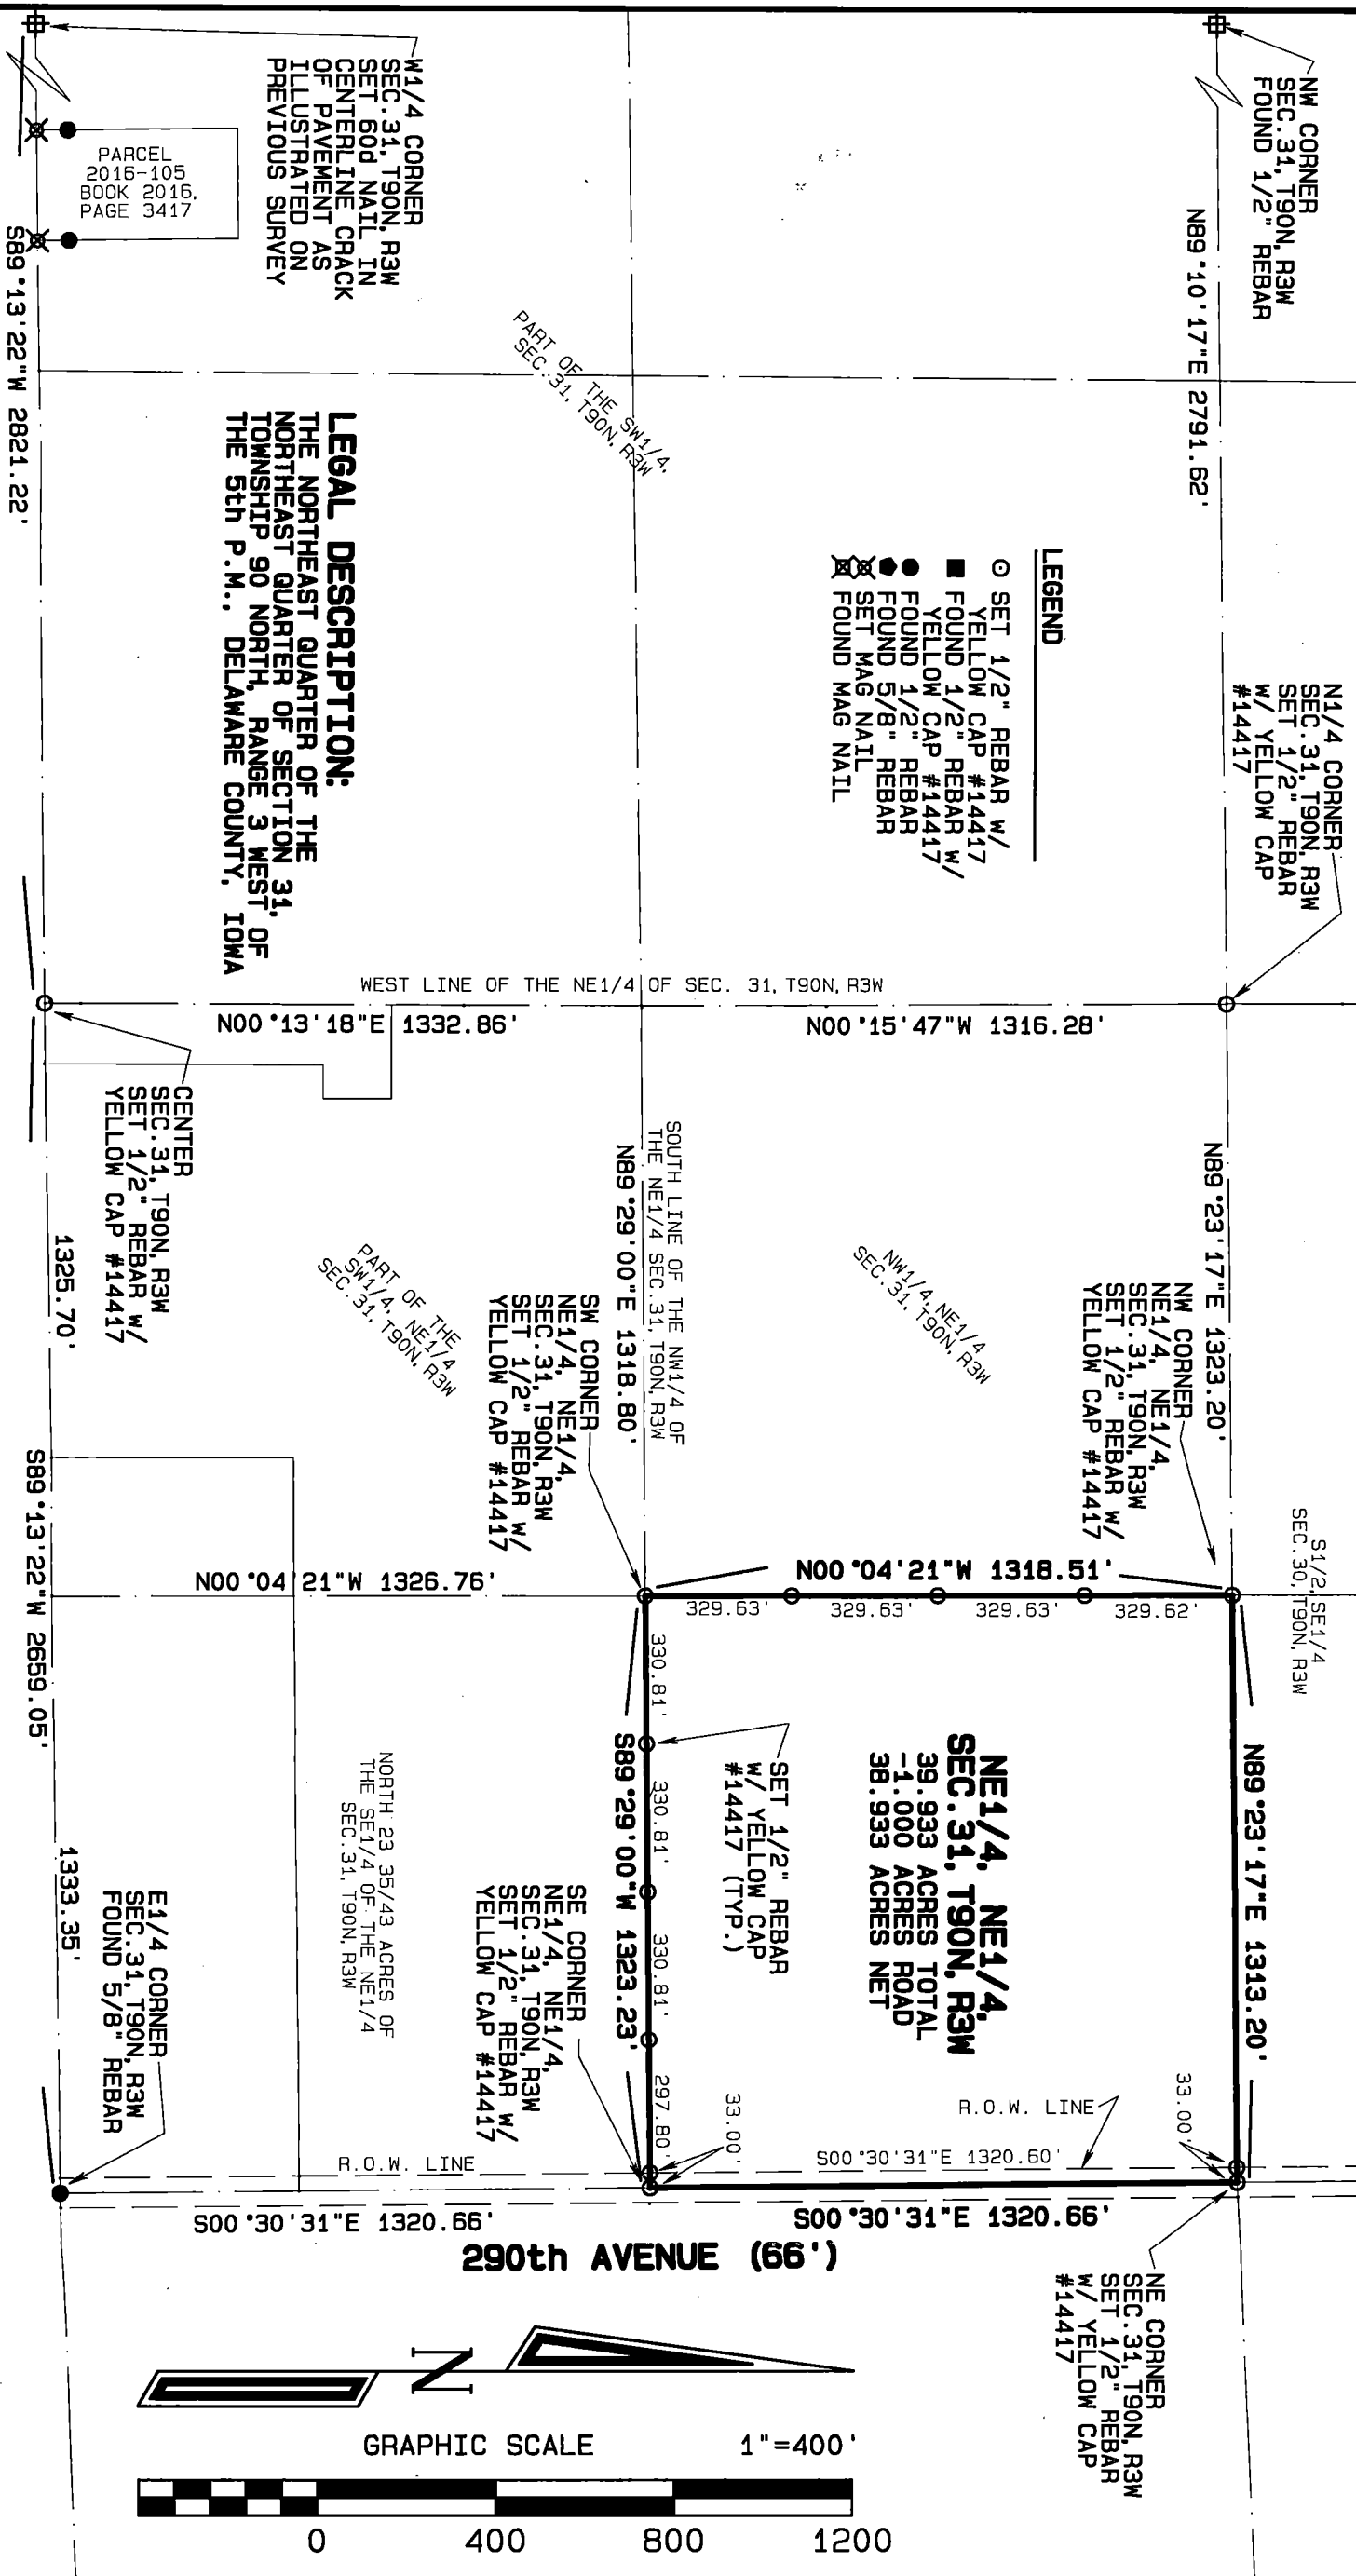

I hereby certify that this land surveying document was prepared and the related survey work was performed by me or under my direct personal supervision and that I am a duly licensed Land Surveyor under the laws of the State of Iowa.

David P. Schneider P.L.S. #14417 Date: _____
My license renewal date is December 31, 2019.

Pages or sheets covered by this seal: THIS SHEET ONLY

SCHNEIDER
Land Surveying
&
Planning, Inc.
P.O. Box 128
Farley, Iowa 52046
Ph# 563-744-3631
daves@yousq.net

Project: 2391
Survey Date: 6/14/2019
Sheet: 1 of 1

