

COUNTY: Delaware
SECTION 24, T 89 N, R 5 W
ALIQUOT PART: NE 1/4 - SE 1/4
CITY:
SURVEY: PARCEL 2021-101
BLOCK: LOTS:
PROPRIETOR: DOUGLAS RAY SCHULTE & DELANA SCHULTE
REQUESTED BY: DOUGLAS RAY SCHULTE
SURVEYOR: Randy Rattenborg
COMPANY: BURRINGTON, GROUP, INC.
105 W. MAIN STREET, MANCHESTER, IA 52057
INFO@BURRINGTONGROUP.COM 563-927-2434

FILED
Delaware Co. Assessor
AUG 09 2021

FILED
Delaware Co. Auditor
AUG 09 2021


Book 2021 Page 2845
Document 2021 2845 Type 06 002 Pages 1
Date 8/09/2021 Time 9:09:02AM
Rec Amt \$7.00

Daneen Schindler, RECORDER/REGISTRAR
DELAWARE COUNTY IOWA

PLAT OF
SURVEY


PARCEL 2021-101

PART OF THE NE 1/4 - SE 1/4 OF SECTION 24, T89N, R5W OF THE FIFTH P.M., DELAWARE COUNTY, IOWA

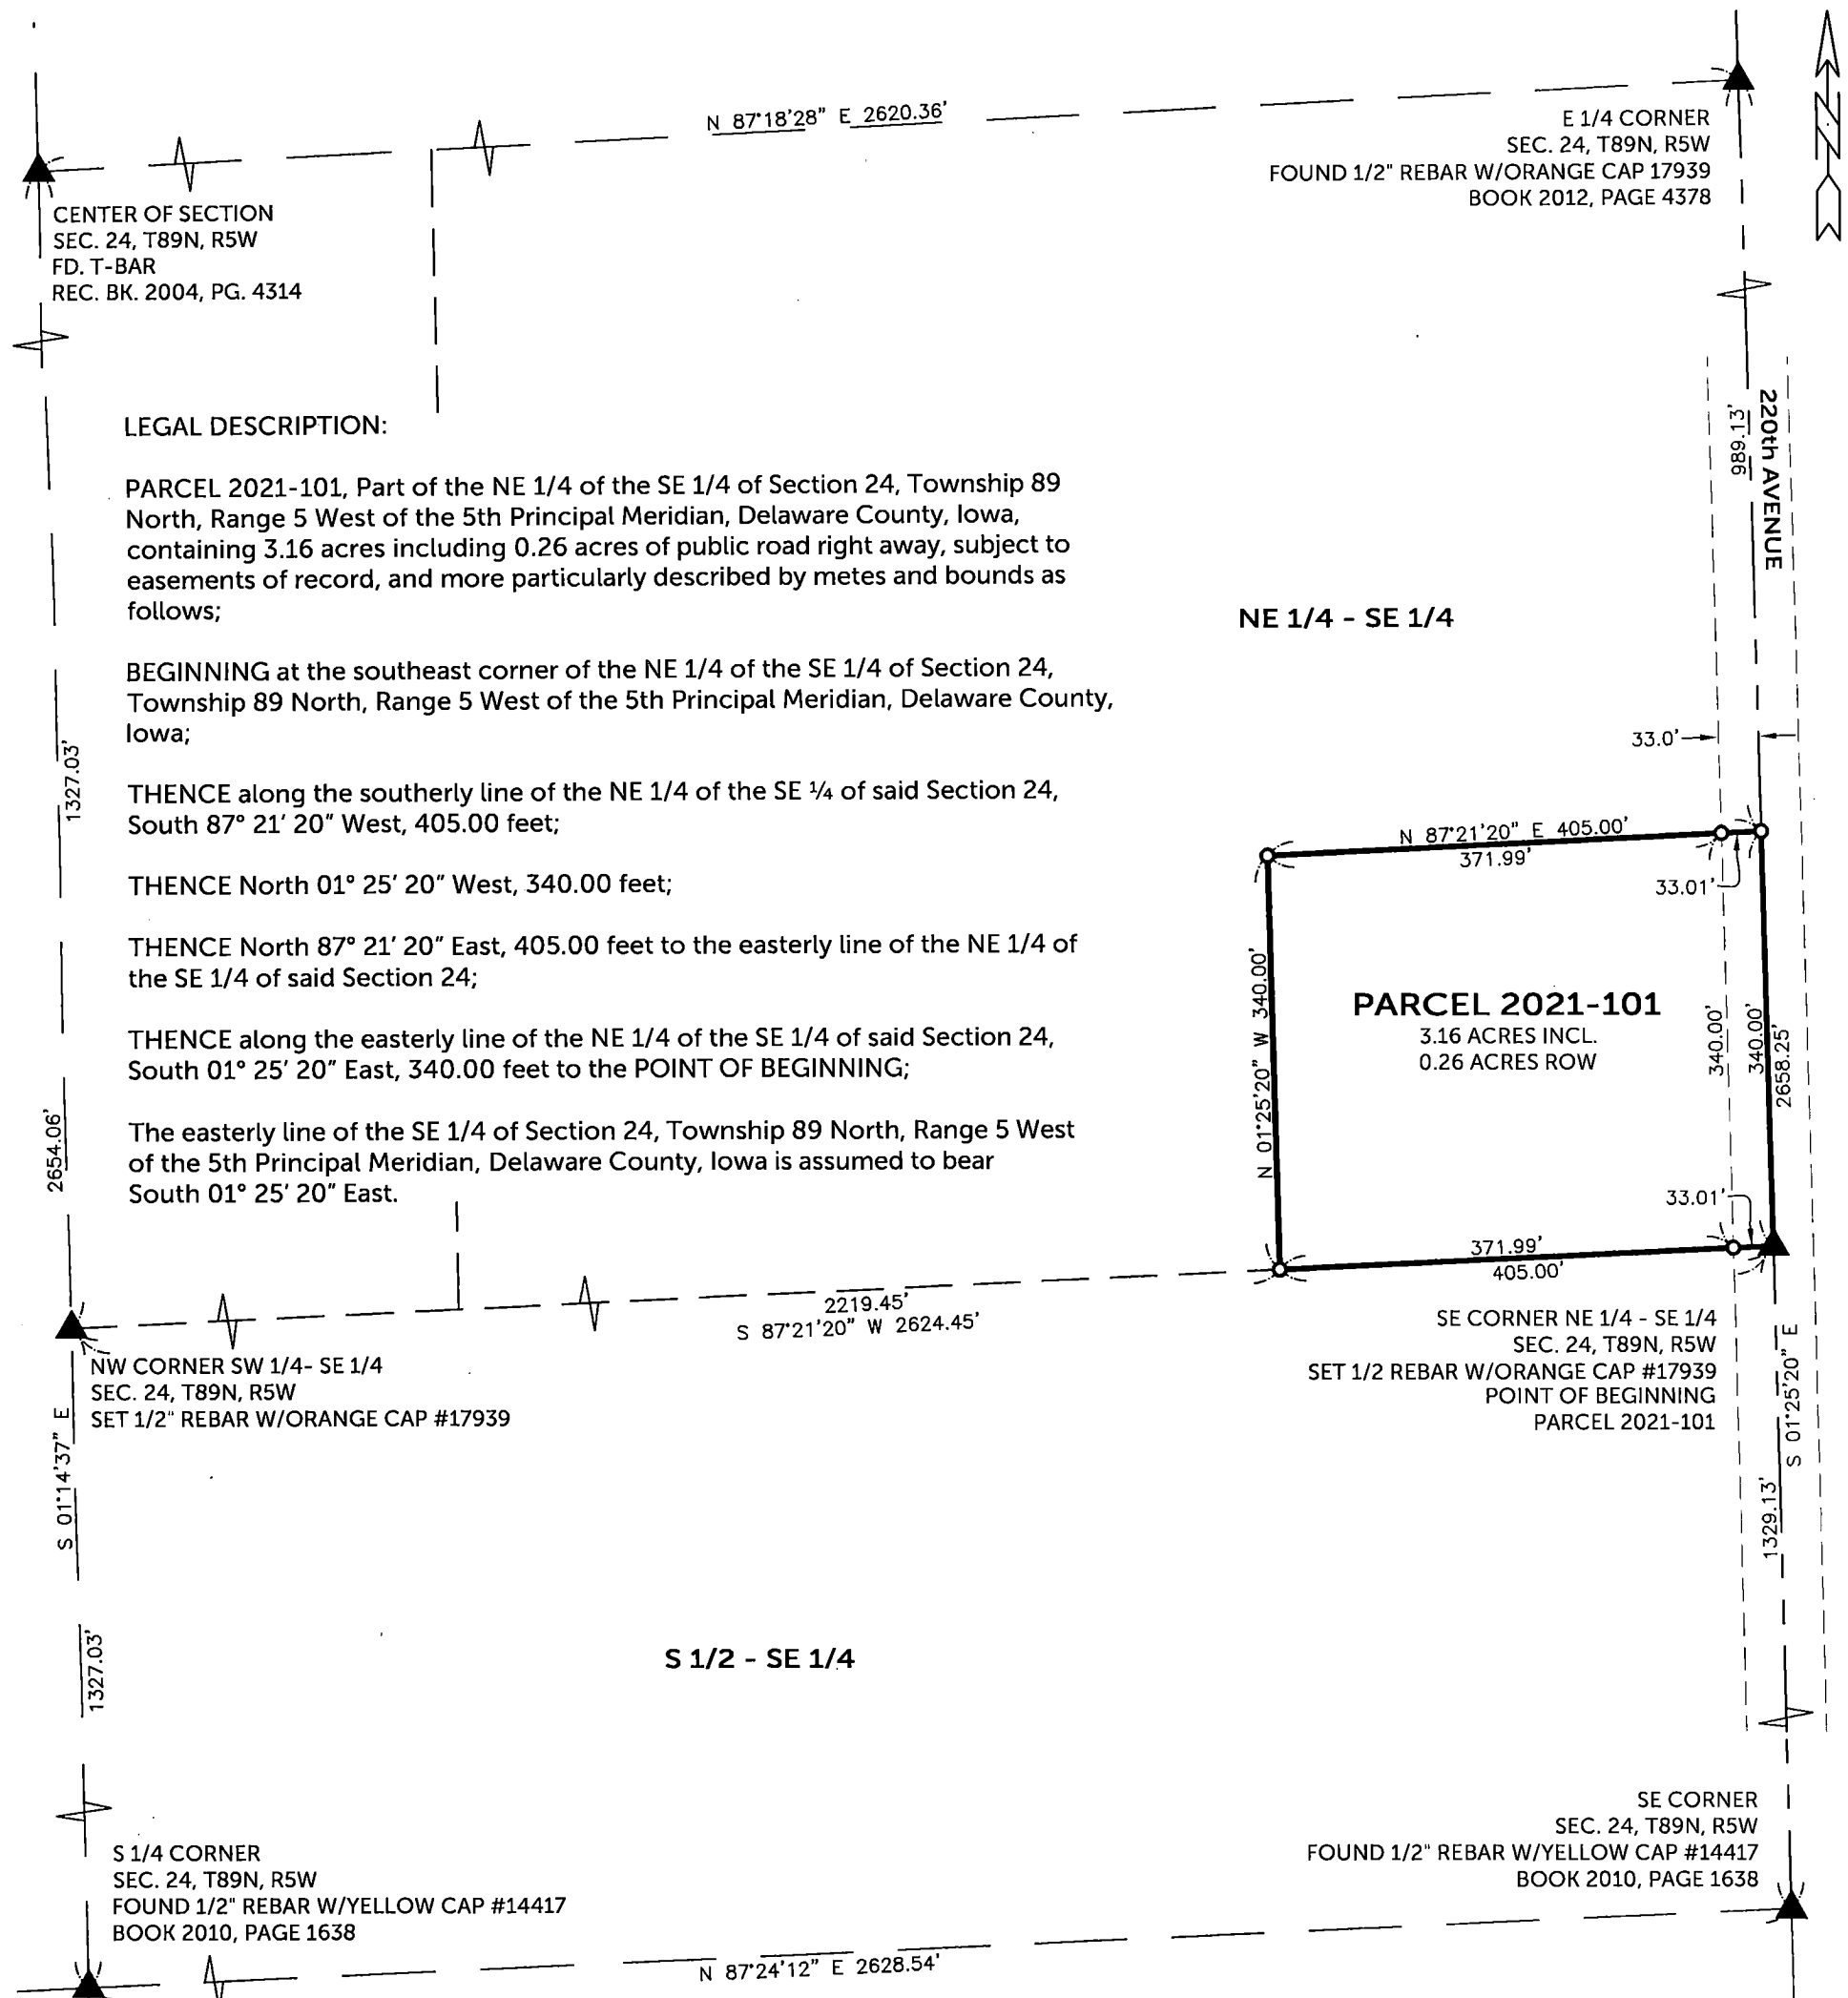

SURVEYED ON: JULY 13, 2021
SURVEY REQUESTED BY: DOUGLAS RAY SCHULTE

Q:\Civil3D_Survey\GPS Box 28\GPS Box 28 2015.dwg

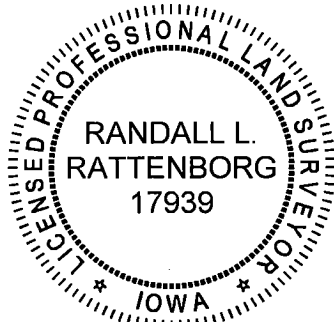

SHEETS COVERED BY THIS SEAL: THIS SHEET

PROPRIETORS: DOUGLAS RAY SCHULTE & DELANA SCHULTE

I HEREBY CERTIFY THAT THIS LAND SURVEYING DOCUMENT WAS PREPARED AND THE RELATED SURVEY WORK WAS PERFORMED BY ME OR UNDER MY DIRECT PERSONAL SUPERVISION AND THAT I AM A DULY LICENSED PROFESSIONAL LAND SURVEYOR UNDER THE LAWS OF THE STATE OF IOWA.

RANDALL L. RATTENBORG P.L.S. LIC. #17939 DATE 8/6/2021
MY LICENSE RENEWAL DATE IS DECEMBER 31, 2021

BURRINGTON GROUP, INC.
Civil Engineering | Land Surveying
105 W. Main Street Manchester, Iowa 52057 burringtongroup.com

PROJECT NO. 21-092

SCALE: 1" = 150'

DATE: JULY 13, 2021

DRAWN BY: RLR

CHECKED BY: DM/DDK

GPS BOX: 28

SHEET 1 OF 1

LEGEND

- SECTION CORNER
- RECORDED
- SET 1/2" REBAR w/ ORANGE CAP PLS 17939
- SECTION LINE
- QUARTER LINE
- QTR.-QTR. LINE
- FENCE LINE
- EASEMENT OR ROW LINE
- BOUNDARY ESTABLISHED

150 0 150
SCALE: 1" = 150'