



Book 2021 Page 2998

Document 2021 2998 Type 06 007 Pages 1
Date 8/23/2021 Time 10:01:57AM
Rec Amt \$7.00

Daneen Schindler, RECORDER/REGISTRAR
DELAWARE COUNTY IOWA


Prepared by: SCHNEIDER Land Surveying and Planning, Inc. P.O. Box 128 Farley, Iowa 52046 563-744-3631

UNITED STATES PUBLIC LAND SURVEY CORNER CERTIFICATE OF

Land Survey Monuments situated in Section 15, Township 90 North, Range 4 West
of the Fifth Principal Meridian, Delaware County, Iowa.
Previously recorded (NONE OF RECORD)

(BOOK, PAGE / INST. NO. / CABINET, SLIDE)

Monument Description and Remarks: A LIMESTONE w/ AN 'X' ON TOP WAS FOUND IN THE EAST-WEST FENCE
AT THE E1/4 CORNER OF SEC. 15, T90N, R4W. THE CENTER OF SEC. 15, T90N, R4W WAS PLACED AT THE INTERSECTION OF THE
OCCUPATION FENCES LOCATED NORTH, SOUTH, EAST AND WEST OF THE CENTER. THE SW CORNER OF THE SE1/4 OF THE
NE1/4 OF SEC. 15, T90N, R4W WAS PLACED AT THE MIDPOINT OF A LINE BETWEEN THE CENTER AND EAST QUARTER CORNER
OF SAID SECTION 15.

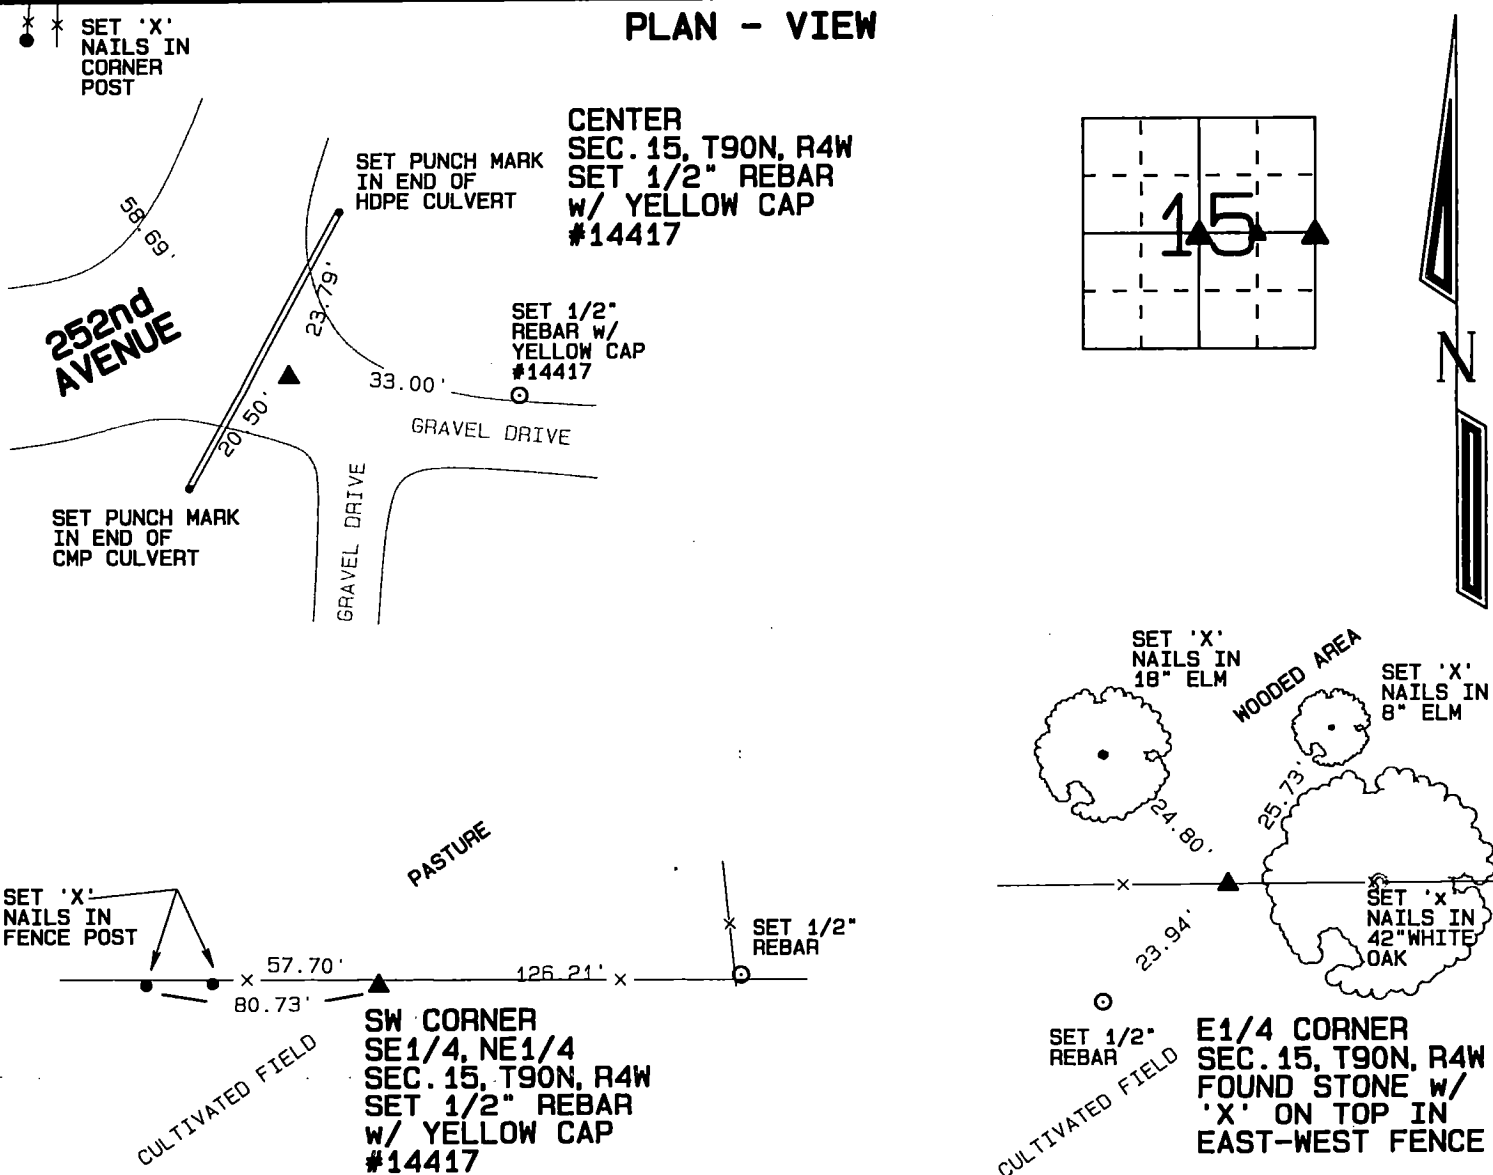

I hereby certify that this land surveying document was prepared and the related survey work was performed by me or under my direct personal supervision and that I am a duly licensed Land Surveyor under the laws of the State of Iowa.

David P. Schneider P.L.S. P14417

Date: 8/20/2021

My license renewal date is December 31, 2021.

Pages or sheets covered by this seal: THIS SHEET ONLY

List Corners to be Indexed

Corners	Section	Twp	Range
SW CORNER SE1/4, NE1/4	15	90N	4W
E1/4 CORNER	15	90N	4W
CENTER	15	90N	4W

SCHNEIDER
Land Surveying & Planning, Inc.

P.O. Box 128 Farley, Iowa 52046
Ph. #563-744-3631 daves@yousq.net



JOB NO. 2590PS