



Book 2021 Page 2999

Document 2021 2999 Type 06 007 Pages 1
Date 8/23/2021 Time 10:02:31AM
Rec Amt \$7.00

Daneen Schindler, RECORDER/REGISTRAR
DELAWARE COUNTY IOWA


Prepared by: SCHNEIDER Land Surveying and Planning, Inc. P.O. Box 128 Farley, Iowa 52046 563-744-3631

UNITED STATES PUBLIC LAND SURVEY CORNER CERTIFICATE OF

Land Survey Monuments situated in Section 15, Township 90 North, Range 4 West of the Fifth Principal Meridian, Delaware County, Iowa.
Previously recorded (NONE OF RECORD)
(BOOK, PAGE / INST. NO. / CABINET, SLIDE)

Monument Description and Remarks: A LIMESTONE WAS FOUND STANDING ON END w/ AN 'X' ON TOP AT A FENCE INTERSECTION AT THE NW CORNER OF THE SW1/4 OF THE NE1/4 OF SEC.15, T90N, R4W. A LIMESTONE WAS FOUND w/ AN 'X' ON TOP 3' SOUTHWEST OF A FENCE INTERSECTION AT THE NORTHEAST CORNER OF THE SE1/4 OF THE NE1/4 OF SEC.15, T90N, R4W. THE NW CORNER OF THE SE1/4 OF THE NE1/4 OF SEC.15, T90N, R4W WAS PLACED AT THE THEORETICAL CENTER OF THE NORTHEAST QUARTER OF SAID SECTION 15.

PLAN - VIEW

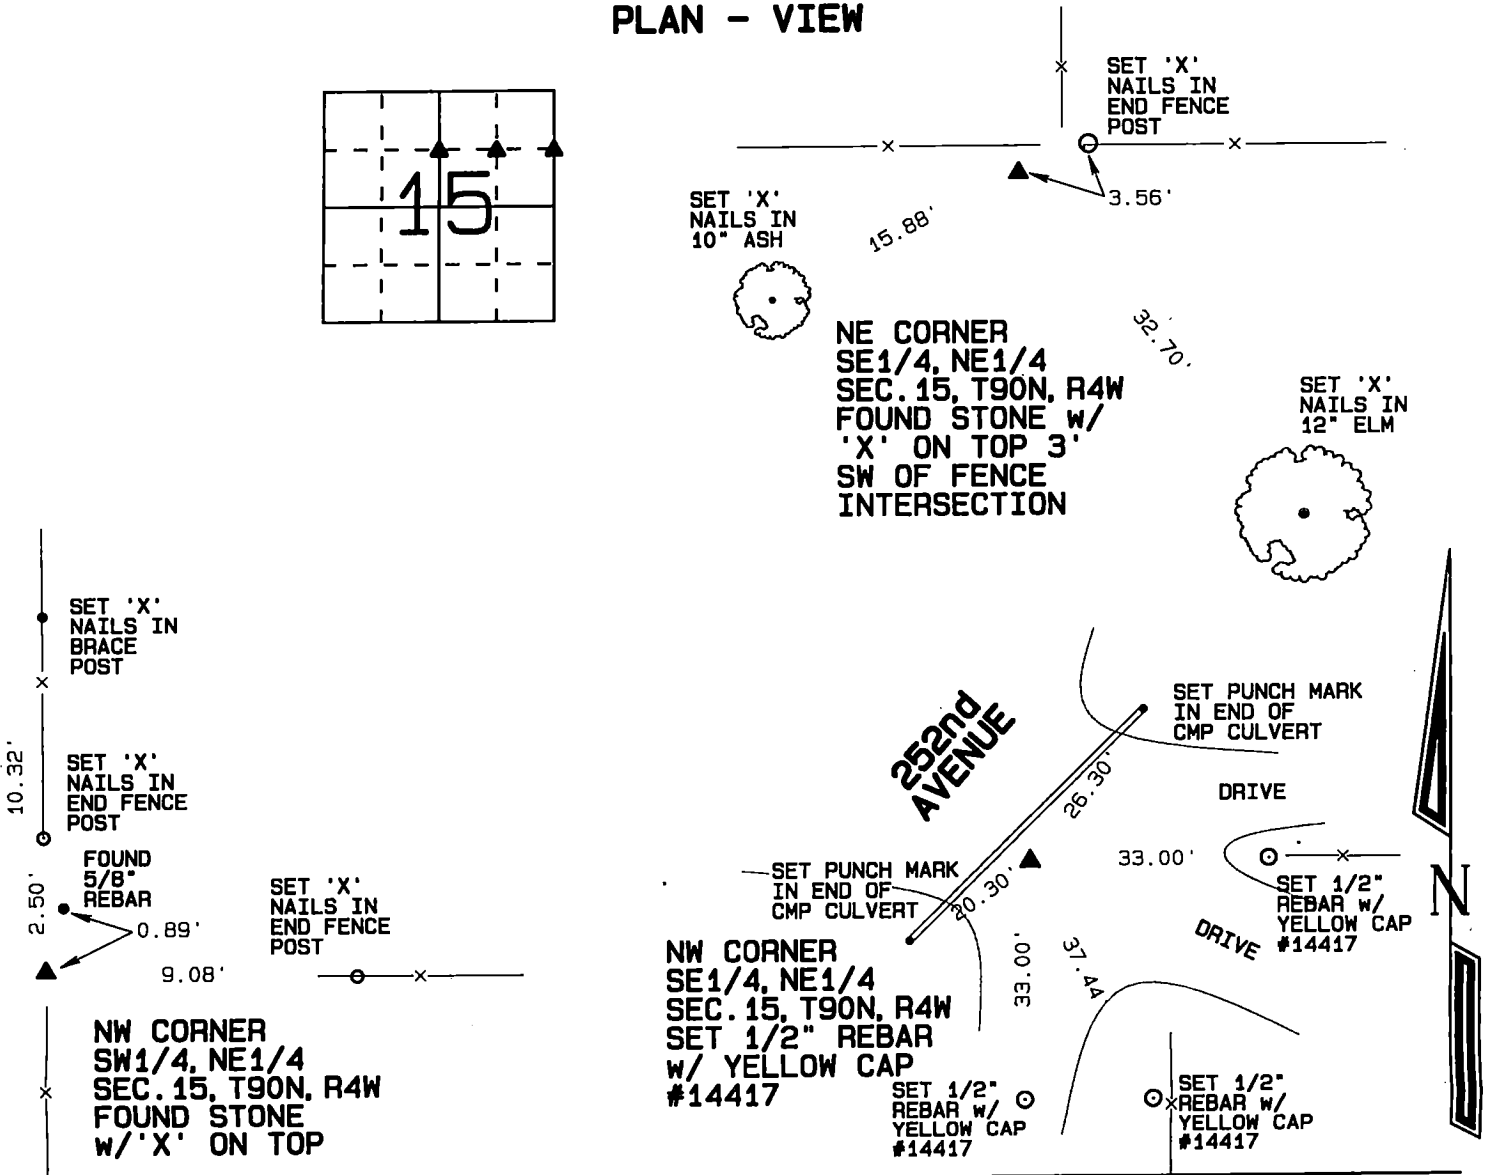


I hereby certify that this land surveying document was prepared and the related survey work was performed by me or under my direct personal supervision and that I am a duly licensed Land Surveyor under the laws of the State of Iowa

David P. Schneider P.L.S. P14417 Date: 8/20/2021
My license renewal date is December 31, 2021.
Pages or sheets covered by this seal: THIS SHEET ONLY

SCHNEIDER
Land Surveying & Planning, Inc.

P.O. Box 128 Farley, Iowa 52046
Ph. #563-744-3631 daves@yousq.net

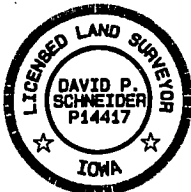

List Corners to be Indexed

Corners	Section	Twp	Range
NW CORNER SW1/4, NE1/4	15	90N	4W
NW CORNER SE1/4, NE1/4	15	90N	4W
NE CORNER SE1/4, NE1/4	15	90N	4W

JOB NO. 2590PS