



Book 2021 Page 3082

Document 2021 3082 Type 06 007 Pages 1

Date 8/30/2021 Time 9:23:08AM

Rec Amt \$7.00

Daneen Schindler, RECORDER/REGISTRAR
DELAWARE COUNTY IOWA

PREPARED BY: RANDALL L. RATTENBORG 105 WEST MAIN STREET MANCHESTER, IA 52057, 563-927-2434

UNITED STATES PUBLIC LAND SURVEY CORNER CERTIFICATE

Land Survey Monuments situated in Section 18 , Township 87 North, Range 5 West of the Fifth Principal Meridian,
Delaware County, Iowa.


Previously recorded in County Recorder's Office in BOOK 2, PAGE 88 & 89
(book, page, document number, etc.)

NW CORNER, Found Magnail w/cut "X". This Corner Certificate being issued due to missing tie objects. (Corner Tie Book 2, Page 88)

W 1/4 CORNER, Found 1" iron pipe in concrete. This Corner Certificate being issued due to missing tie objects. (Corner Tie Book 2, Page 89)

PLAN VIEW

(Show a minimum of three reference ties to durable physical objects, relevant monuments and physical conditions that will enable recovery of the corner.)

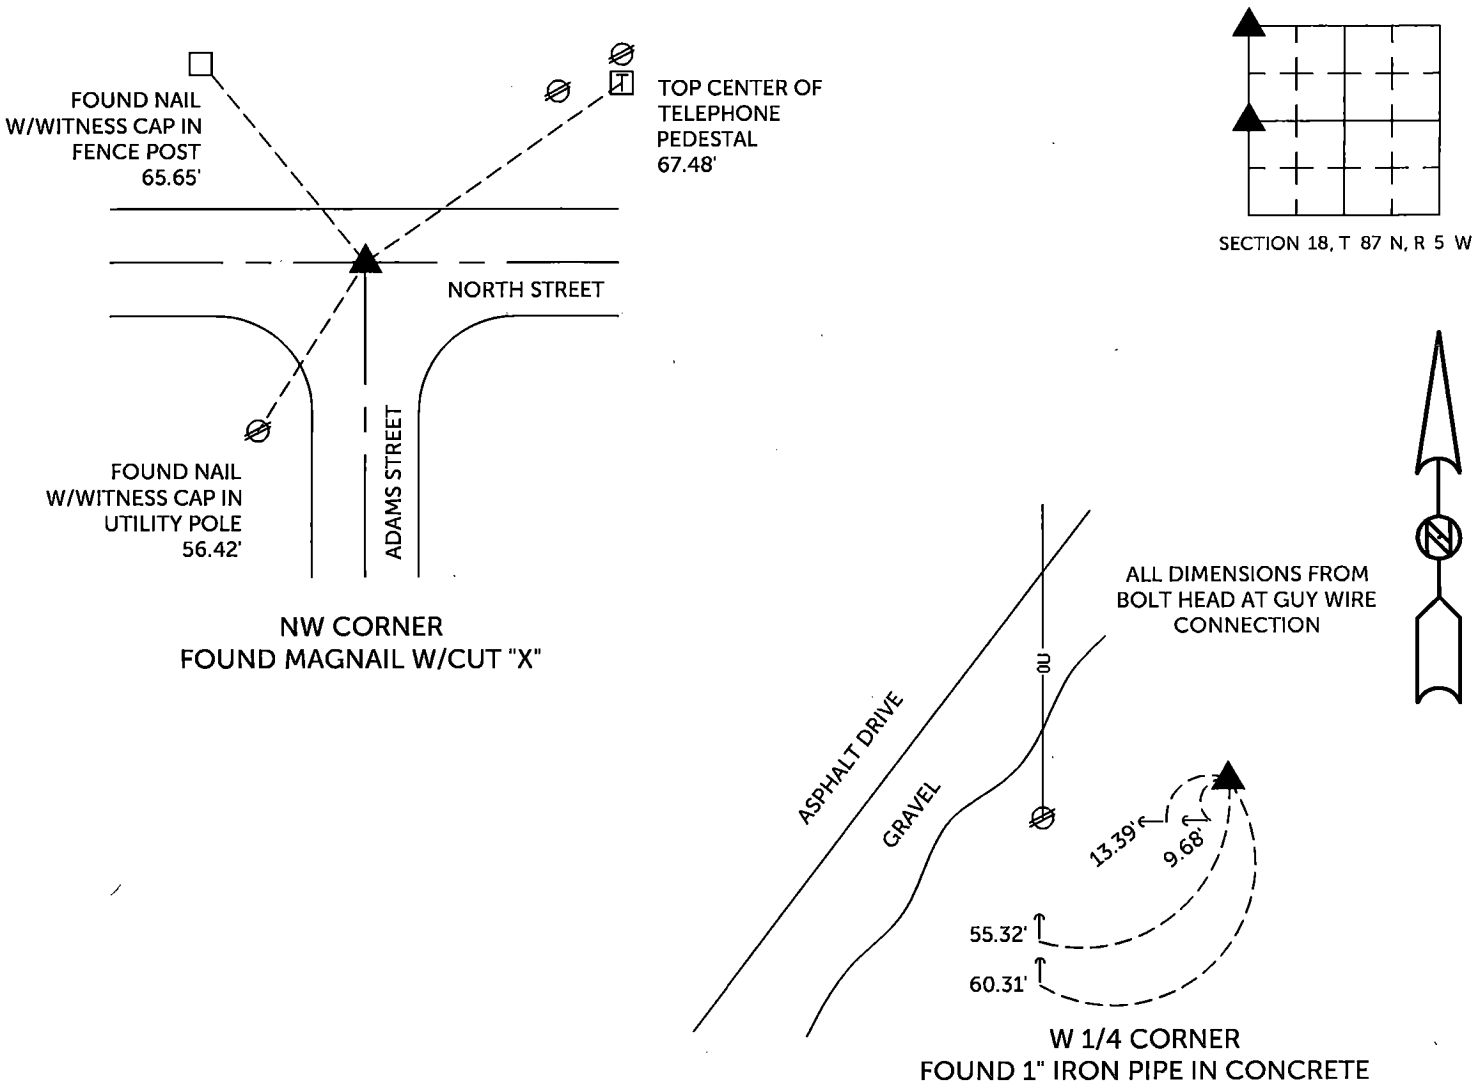

TIES ARE TO PLAT PARCEL 2021-24 & 2021-25
IN SECTION 18, T 87 N, R 5 W

BURRINGTON GROUP, INC. PROJECT NO. 21-114

I HEREBY CERTIFY THAT THIS LAND SURVEYING DOCUMENT
WAS PREPARED AND THE RELATED SURVEY WORK WAS
PERFORMED BY ME OR UNDER MY DIRECT PERSONAL
SUPERVISION AND THAT I AM A DULY LICENSED PROFESSIONAL
LAND SURVEYOR UNDER THE LAWS OF THE STATE OF IOWA.

SEAL COVERS THIS SHEET ONLY

Randall L. Rattenborg, P.L.S.
My license renewal date is December 31, 2021


8/27/2021

License #17939

Date

List Corners to be Indexed: Section Township Range

NW CORNER 18 T 87N R 5 W
W 1/4 CORNER

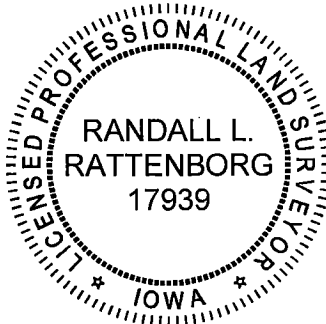

BURRINGTON GROUP, INC.

Civil Engineering | Land Surveying

105 W. Main Street Manchester, Iowa 52057