

COUNTY: DELAWARE
SECTION 4 , T 88 N, R 5 W
ALIQUOT PART: SE 1/4 - NW 1/4
CITY:
SURVEY: OAK WAY EXTENSION (CORRECTED)
BLOCK: LOTS: LOT 16 & W 1/2 LOT 17
PROPRIETOR: DENISE M. PARMLEY
REQUESTED BY: DENISE PARMLEY
SURVEYOR: RANDALL L. RATTENBORG
COMPANY: BURRINGTON GROUP, INC.
105 W. MAIN STREET, MANCHESTER, IA 52057
INFO@BURRINGTONGROUP.COM 563-927-2434

FILED
Delaware Co. Assessor
AUG 30 2021

FILED
Delaware Co. Auditor
AUG 30 2021






Book 2021 Page 3083
Document 2021 3083 Type 06 002 Pages 1
Date 8/30/2021 Time 9:23:27AM
Rec Amt \$7.00

Daneen Schindler, RECORDER/REGISTRAR
DELAWARE COUNTY IOWA

RETRACEMENT
PLAT

LOT 16 & WEST 1/2 OF LOT 17, OAK WAY EXTENSION (CORRECTIVE PLAT)
IN THE SE 1/4 - NW 1/4, SECTION 4, T88N, R5W OF THE FIFTH P.M., DELAWARE COUNTY, IOWA

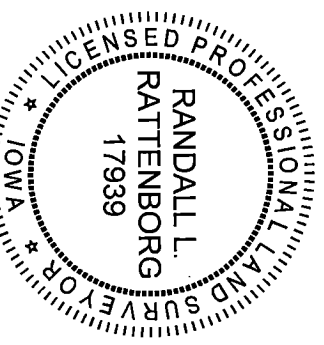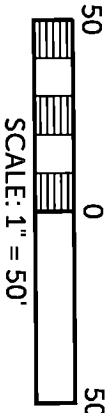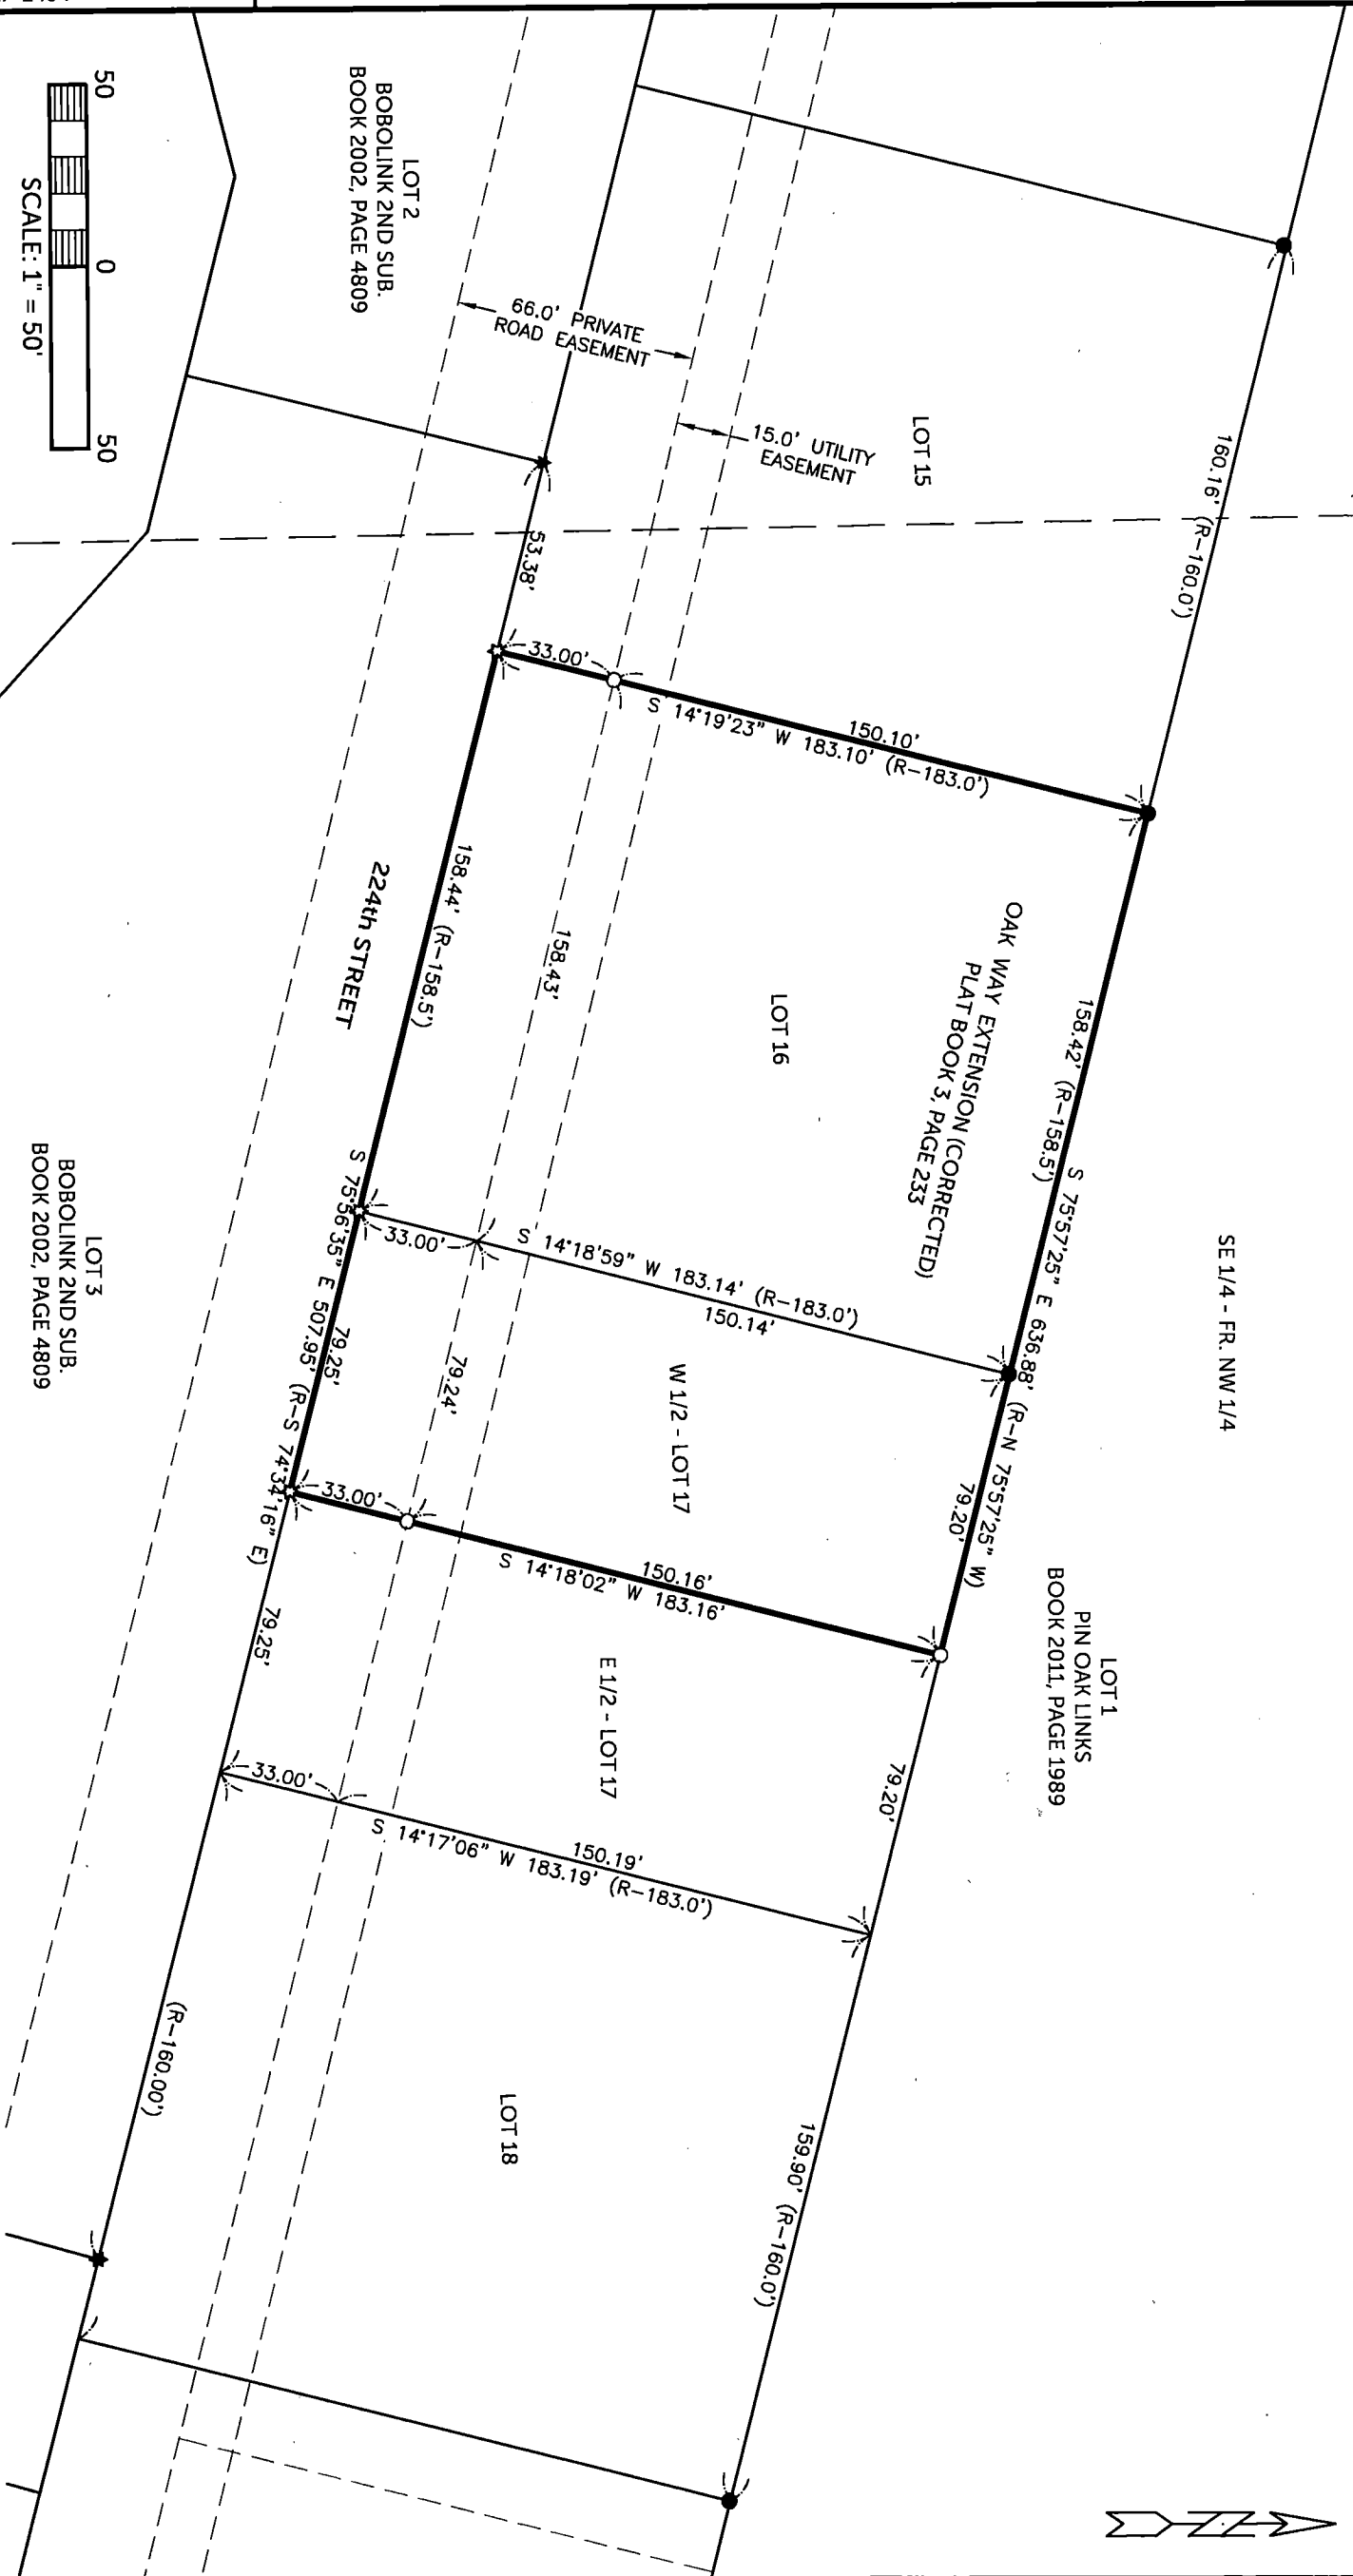

SURVEYED ON: MAY 15, 2020
SURVEY REQUESTED BY: DENISE M. PARMLEY
PROPRIETORS: DENISE M. PARMLEY
I HEREBY CERTIFY THAT THIS LAND SURVEYING DOCUMENT WAS PREPARED AND THE RELATED SURVEY WORK WAS PERFORMED BY ME OR UNDER MY DIRECT PERSONAL SUPERVISION AND THAT I AM A DULY LICENSED PROFESSIONAL LAND SURVEYOR UNDER THE LAWS OF THE STATE OF IOWA.
RANDALL L. RATTENBORG P.L.S. LIC. #17939 DATE MY LICENSE RENEWAL DATE IS DECEMBER 31, 2021
BURRINGTON GROUP, INC.
Civil Engineering | Land Surveying
105 W. Main Street Manchester, Iowa 52057 burringtongroup.com

PROJECT NO. 20-059
SCALE: 1" = 50'
DATE: 02/19/2021
DRAWN BY: RLK
CHECKED BY: DM/CLK
GPS BOX: 38
SHEET 1 OF 1

- LEGEND
- FOUND 5/8" IRON ROD
 - ★ L.S. CAP #8419
 - SET 1/2" REBAR w/ ORANGE CAP PLS 17939
 - ☆ SET MAG NAIL w/SSW PLS 17939
 - QTR-QTR. LINE
 - LOT LINE
 - EASEMENT OR ROW LINE
 - BOUNDARY ESTABLISHED
 - R RECORDED