COUNTY: DELAWARE
SECTION 7 , T 88 N, R 4 W
ALIQUOT PART: SE 1/4 - FR. SW 1/4
CITY:
SURVEY: RETRACEMENT OF PART OF FORMER RAILROAD ROW LINE
BLOCK: LOTS:
PROPRIETOR: TERRY MOHR
REQUESTED BY: JEFF MADLOM, DELAWARE COUNTY SUPERVISOR
SURVEYOR: RANDALL L. RATTENBORG
COMPANY: BURRINGTON, GROUP, INC. 105 W. MAIN STREET, MANCHESTER, IA 52057 INFO@BURRINGTONGROUP.COM 563-927-2434

FILED
Delaware Co. Assessor
OCT 0 6 2021

FILED
Delaware Co. Auditor
OCT 0 6 2021

Book 2021 Page 3504

Document 2021 3504 Type 06 002 Pages 1
Date 10/06/2021 Time 2:41:06PM
Rec Amt $7.00

Daneen Schindler, RECORDER/REGISTRAR
DELAWARE COUNTY IOWA

RETRACEMENT PLAT

PART OF THE FORMER CHICAGO, MILWAUKEE, ST. PAUL RAILROAD RIGHT OF WAY IN THE SE 1/4 - FR. SW 1/4 SECTION 7, T88N, R4W OF THE FIFTH PRINCIPAL MERIDIAN, DELAWARE COUNTY, IOWA

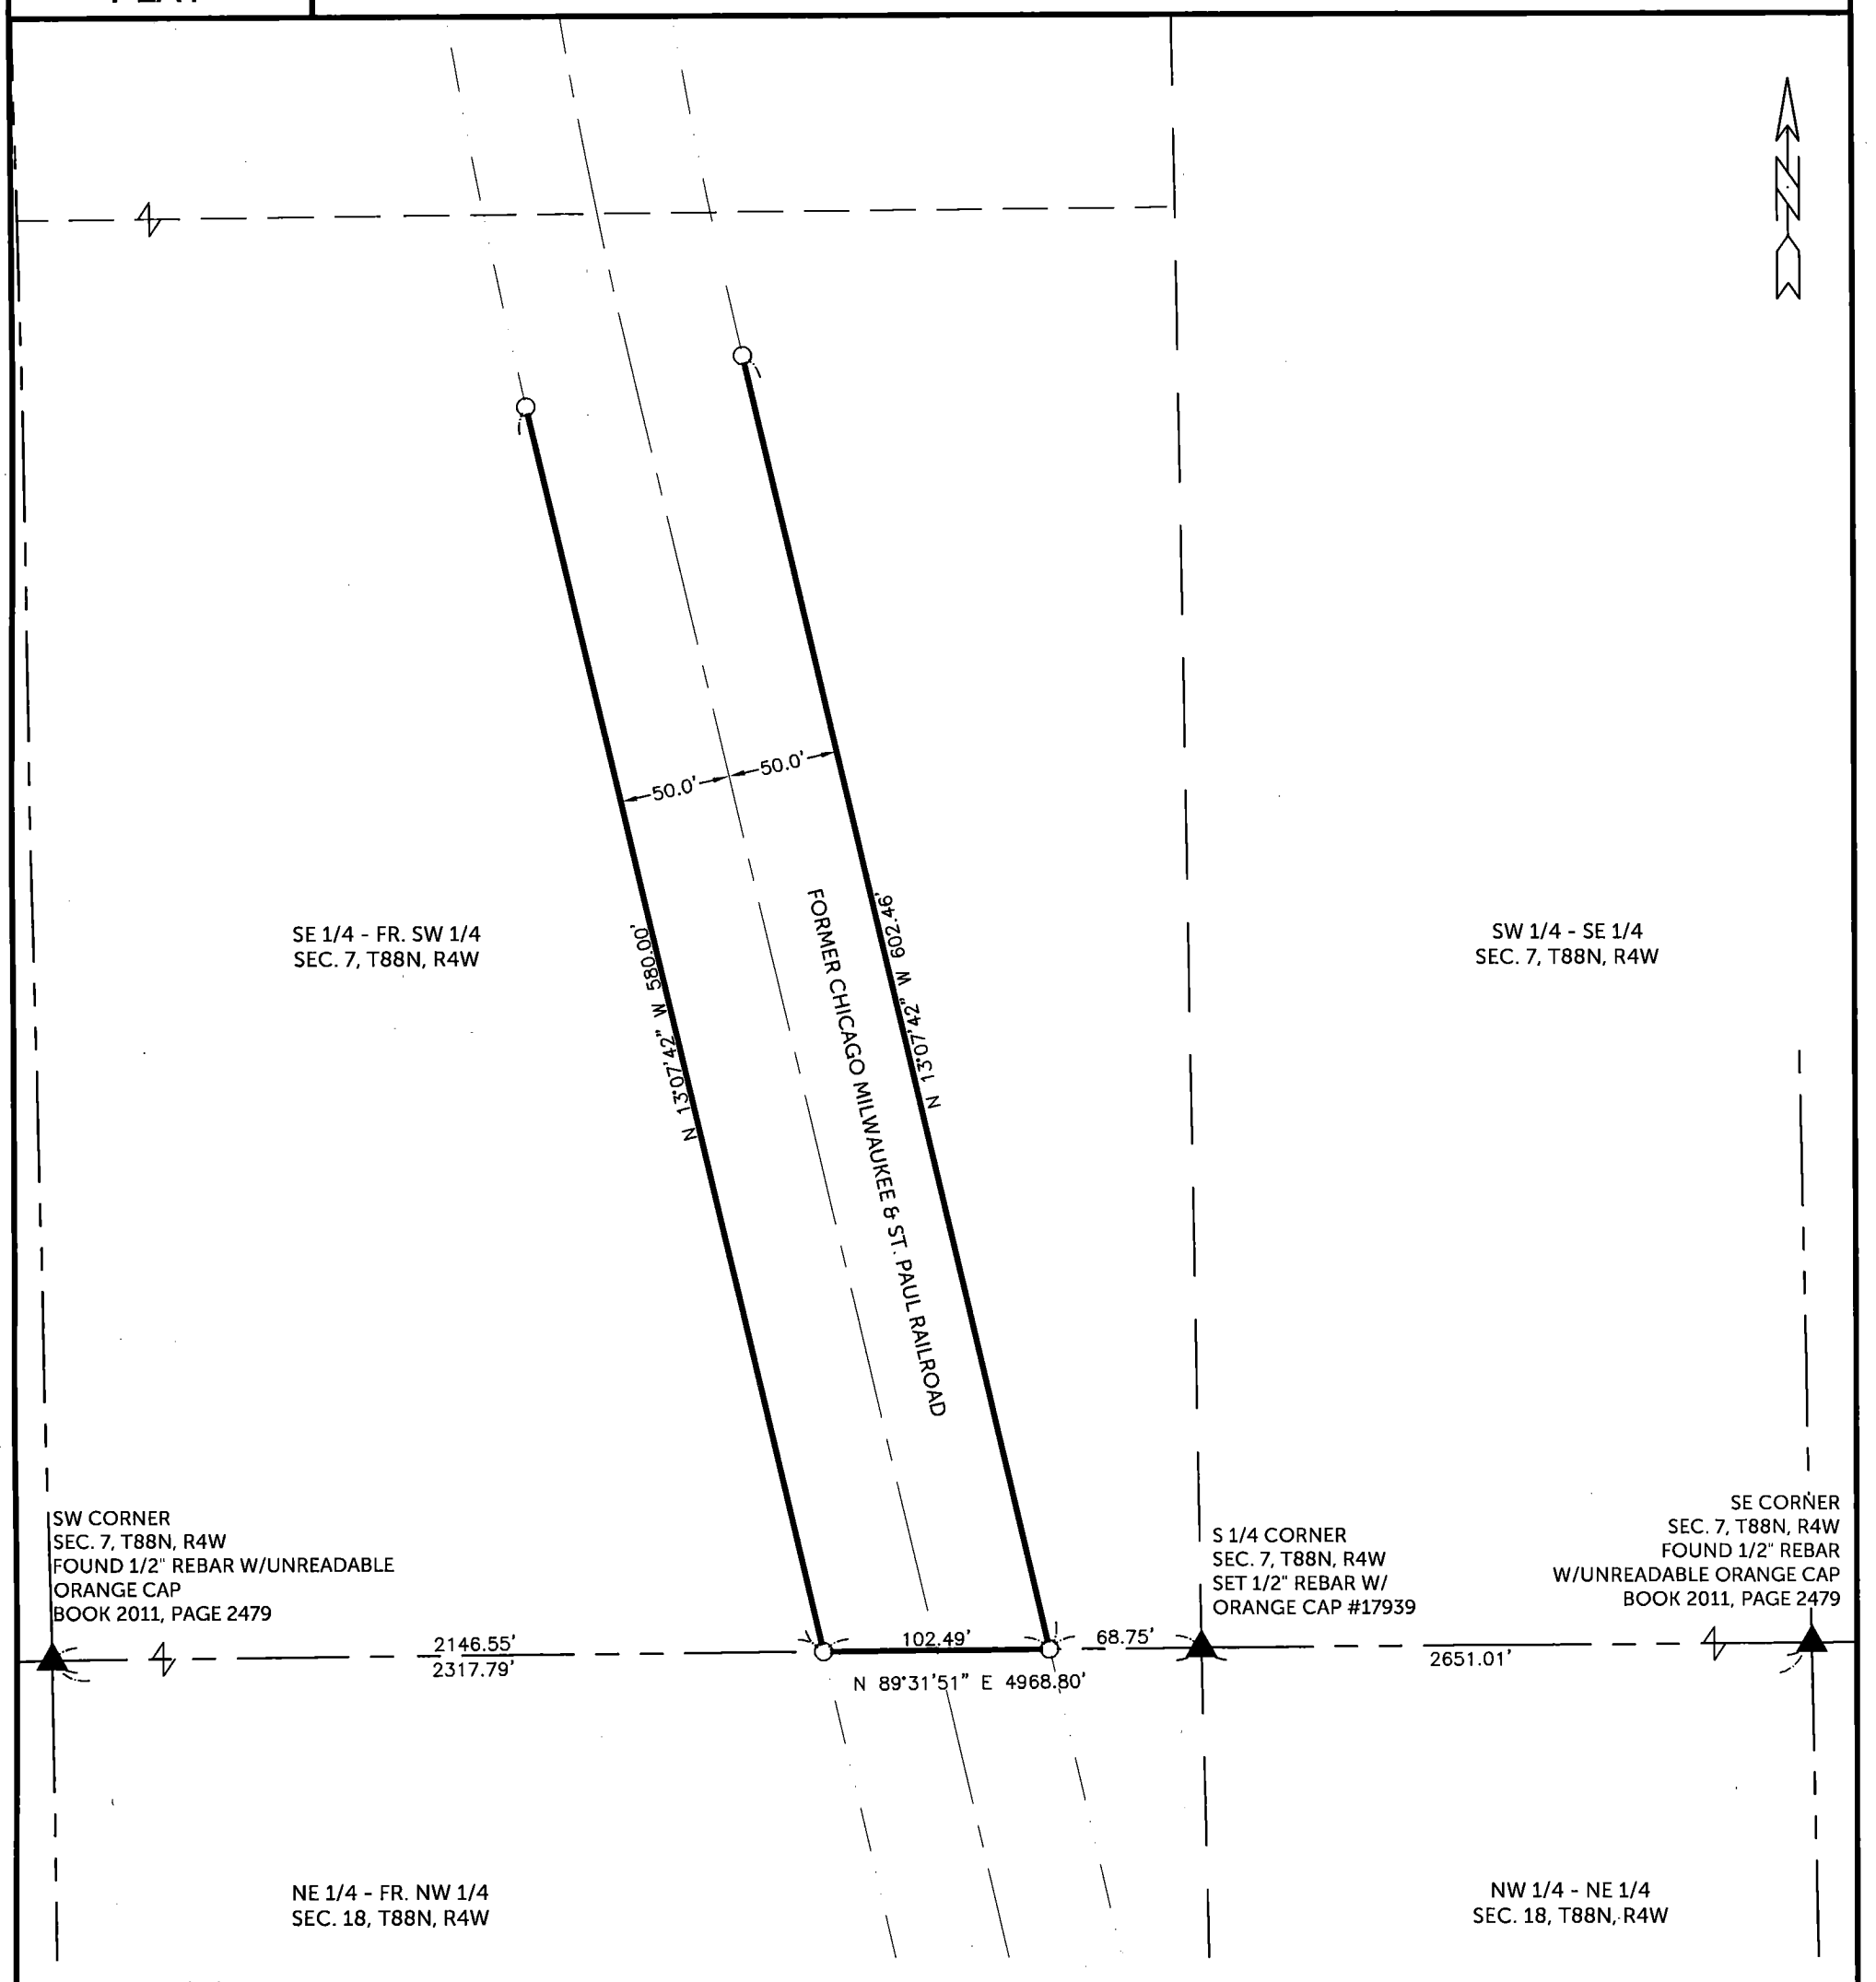

SURVEYED ON: 07/14/2021
SURVEY REQUESTED BY: JEFF MADLOM, DELAWARE COUNTY SUPERVISOR

Q:\Civil3D_Survey\Delhi_260_LDT\Delhi_260th 2016.dwg

LICENSED PROFESSIONAL LAND SURVEYOR
RANDALL L. RATTENBORG
17939
IOWA

SHEETS COVERED BY THIS SEAL: THIS SHEET

PROPRIETORS: **TERRY MOHR**

I HEREBY CERTIFY THAT THIS LAND SURVEYING DOCUMENT WAS PREPARED AND THE RELATED SURVEY WORK WAS PERFORMED BY ME OR UNDER MY DIRECT PERSONAL SUPERVISION AND THAT I AM A DULY LICENSED PROFESSIONAL LAND SURVEYOR UNDER THE LAWS OF THE STATE OF IOWA.

10/6/2021

RANDALL L. RATTENBORG P.L.S. LIC. #17939 DATE

MY LICENSE RENEWAL DATE IS DECEMBER 31, 2021

BURRINGTON GROUP, INC.
Civil Engineering | Land Surveying
105 W. Main Street Manchester, Iowa 52057 burringtongroup.com

PROJECT NO. 21-110
SCALE: 1" = 80'
DATE: 09/21/2021
DRAWN BY: RLR
CHECKED BY: DM/DDK
GPS BOX: DELHI - 260
SHEET 1 OF 1

LEGEND

- ▲ SECTION CORNER
- ○ SET 1/2" REBAR w/ ORANGE CAP PLS 17939
- SECTION LINE
- QUARTER LINE
- CENTER LINE
- EASEMENT OR ROW LINE
- RAILROAD ROW LINE
- BOUNDARY ESTABLISHED
- R RECORDED AS

80 0 80

SCALE: 1" = 80'