

COUNTY: DELAWARE
SECTION 31, T 89 N, R 6W
ALIQUOT PART: NE 1/4 - SE 1/4
CITY:
SURVEY: 1 ACRE RETRACEMENT
BLOCK: LOTS:
PROPRIETOR: GREGORY E. GREVE & TERESA J. GREVE
REQUESTED BY: TERESA J. GREVE
SURVEYOR: RANDALL L. RATTENBORG
COMPANY: BURRINGTON, GROUP, INC.
105 W. MAIN STREET, MANCHESTER, IA 52057
INFO@BURRINGTONGROUP.COM 563-927-2434

FILED
Delaware Co. Assessor
NOV 04 2021



FILED
Delaware Co. Auditor
NOV 04 2021



Book 2021 Page 3895
Document 2021 3895 Type 06 002 Pages 1
Date 11/04/2021 Time 1:28:26PM
Rec Amt \$7.00

Daneen Schindler, RECORDER/REGISTRAR
DELAWARE COUNTY IOWA

RETRACEMENT PLAT ONE (1) ACRE IN SQUARE FORM IN THE NORTHEAST CORNER OF THE NORTHEAST QUARTER (NE 1/4) OF THE SOUTHEAST QUARTER (SE 1/4) OF SECTION THIRTY-ONE (31), TOWNSHIP EIGHTY-NINE (89) NORTH, RANGE SIX (6), WEST OF THE FIFTH PRINCIPAL MERIDIAN.

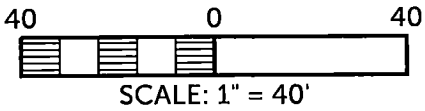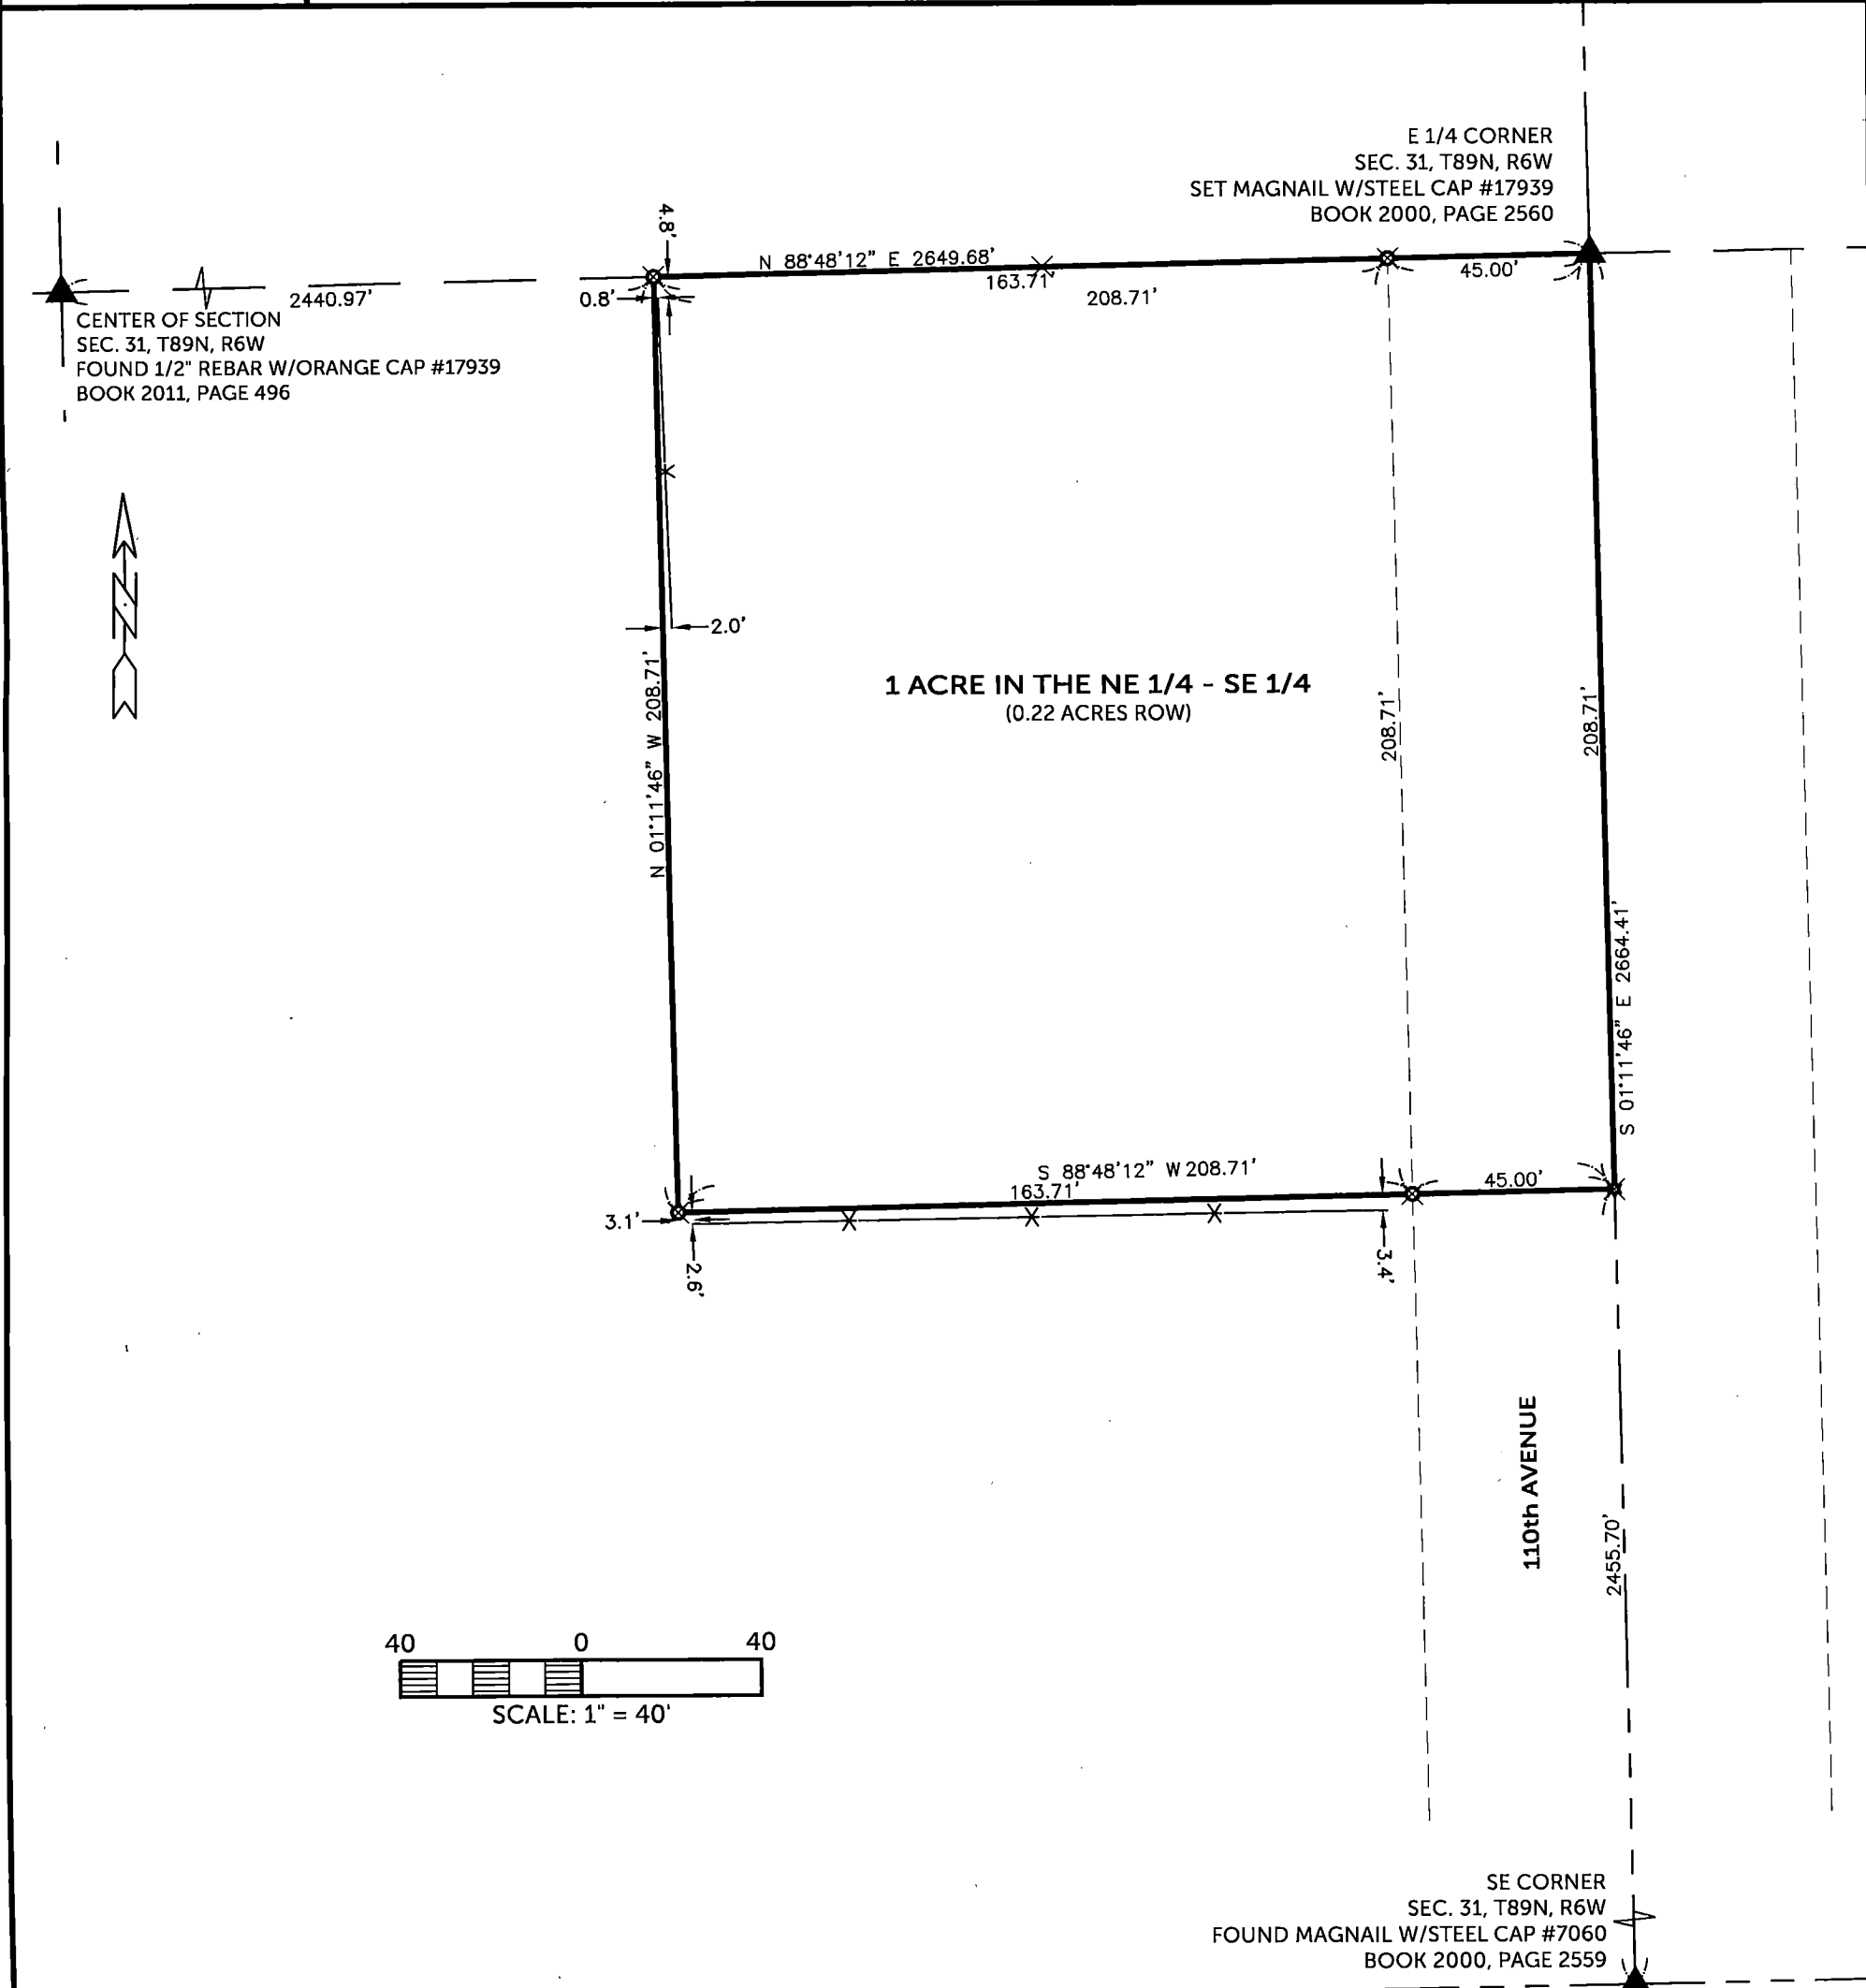

SURVEYED ON: 11/02/2021
SURVEY REQUESTED BY: TERESA J. GREVE

Q:\Civil3D_Survey\GPS Box 25\GPS Box 25 2015.dwg

	PROPRIETORS: GREGORY E. GREVE & TERESA J. GREVE	
	I HEREBY CERTIFY THAT THIS LAND SURVEYING DOCUMENT WAS PREPARED AND THE RELATED SURVEY WORK WAS PERFORMED BY ME OR UNDER MY DIRECT PERSONAL SUPERVISION AND THAT I AM A DULY LICENSED PROFESSIONAL LAND SURVEYOR UNDER THE LAWS OF THE STATE OF IOWA.	
	RANDALL L. RATTENBORG P.L.S. LIC. #17939 MY LICENSE RENEWAL DATE IS DECEMBER 31, 2021	DATE 11/3/2021
	BURRINGTON GROUP, INC. Civil Engineering Land Surveying 105 W. Main Street Manchester, Iowa 52057 burringtongroup.com	
	PROJECT NO. 21-174 SCALE: 1" = 40' DATE: 11/03/2021 DRAWN BY: RLR CHECKED BY: DM GPS BOX: 25 SHEET 1 OF 1	LEGEND ▲ SECTION CORNER R RECORDED ○ SET 1/2" REBAR w/ ORANGE CAP PLS 17939 ☆ SET MAGNAIL --- SECTION LINE --- QTR.-QTR. LINE --- FENCE LINE --- CENTER LINE --- EASEMENT OR ROW LINE --- PARCEL BOUNDARY --- BOUNDARY ESTABLISHED R RECORDED