

COUNTY: DELAWARE
SECTION 24, T 88 N, R 5 W
ALIQUOT PART: NW 1/4 - NW 1/4

CITY:
SURVEY: PARCEL 2021-136
BLOCK: LOTS:
PROPRIETOR: MITCHELL R. ORCUTT & CHERI A. BOEDING-ORCUTT

REQUESTED BY: KELLY SALOW
SURVEYOR: RANDALL L. RATTENBORG
COMPANY: BURRINGTON, GROUP, INC.
105 W. MAIN STREET, MANCHESTER, IA 52057
INFO@BURRINGTONGROUP.COM 563-927-2434

FILED
Delaware Co. Assessor

NOV 24 2021

FILED
Delaware Co. Auditor

NOV 24 2021




Book 2021 Page 4087

Document 2021 4087 Type 06 002 Pages 1
Date 11/24/2021 Time 9:49:17AM
Rec Amt \$7.00

Daneen Schindler, RECORDER/REGISTRAR
DELAWARE COUNTY IOWA

PLAT OF SURVEY

PARCEL 2021-136, PART OF THE NW 1/4 - NW 1/4
SEC. 24, T88N, R5W OF THE FIFTH P.M., DELAWARE COUNTY, IOWA

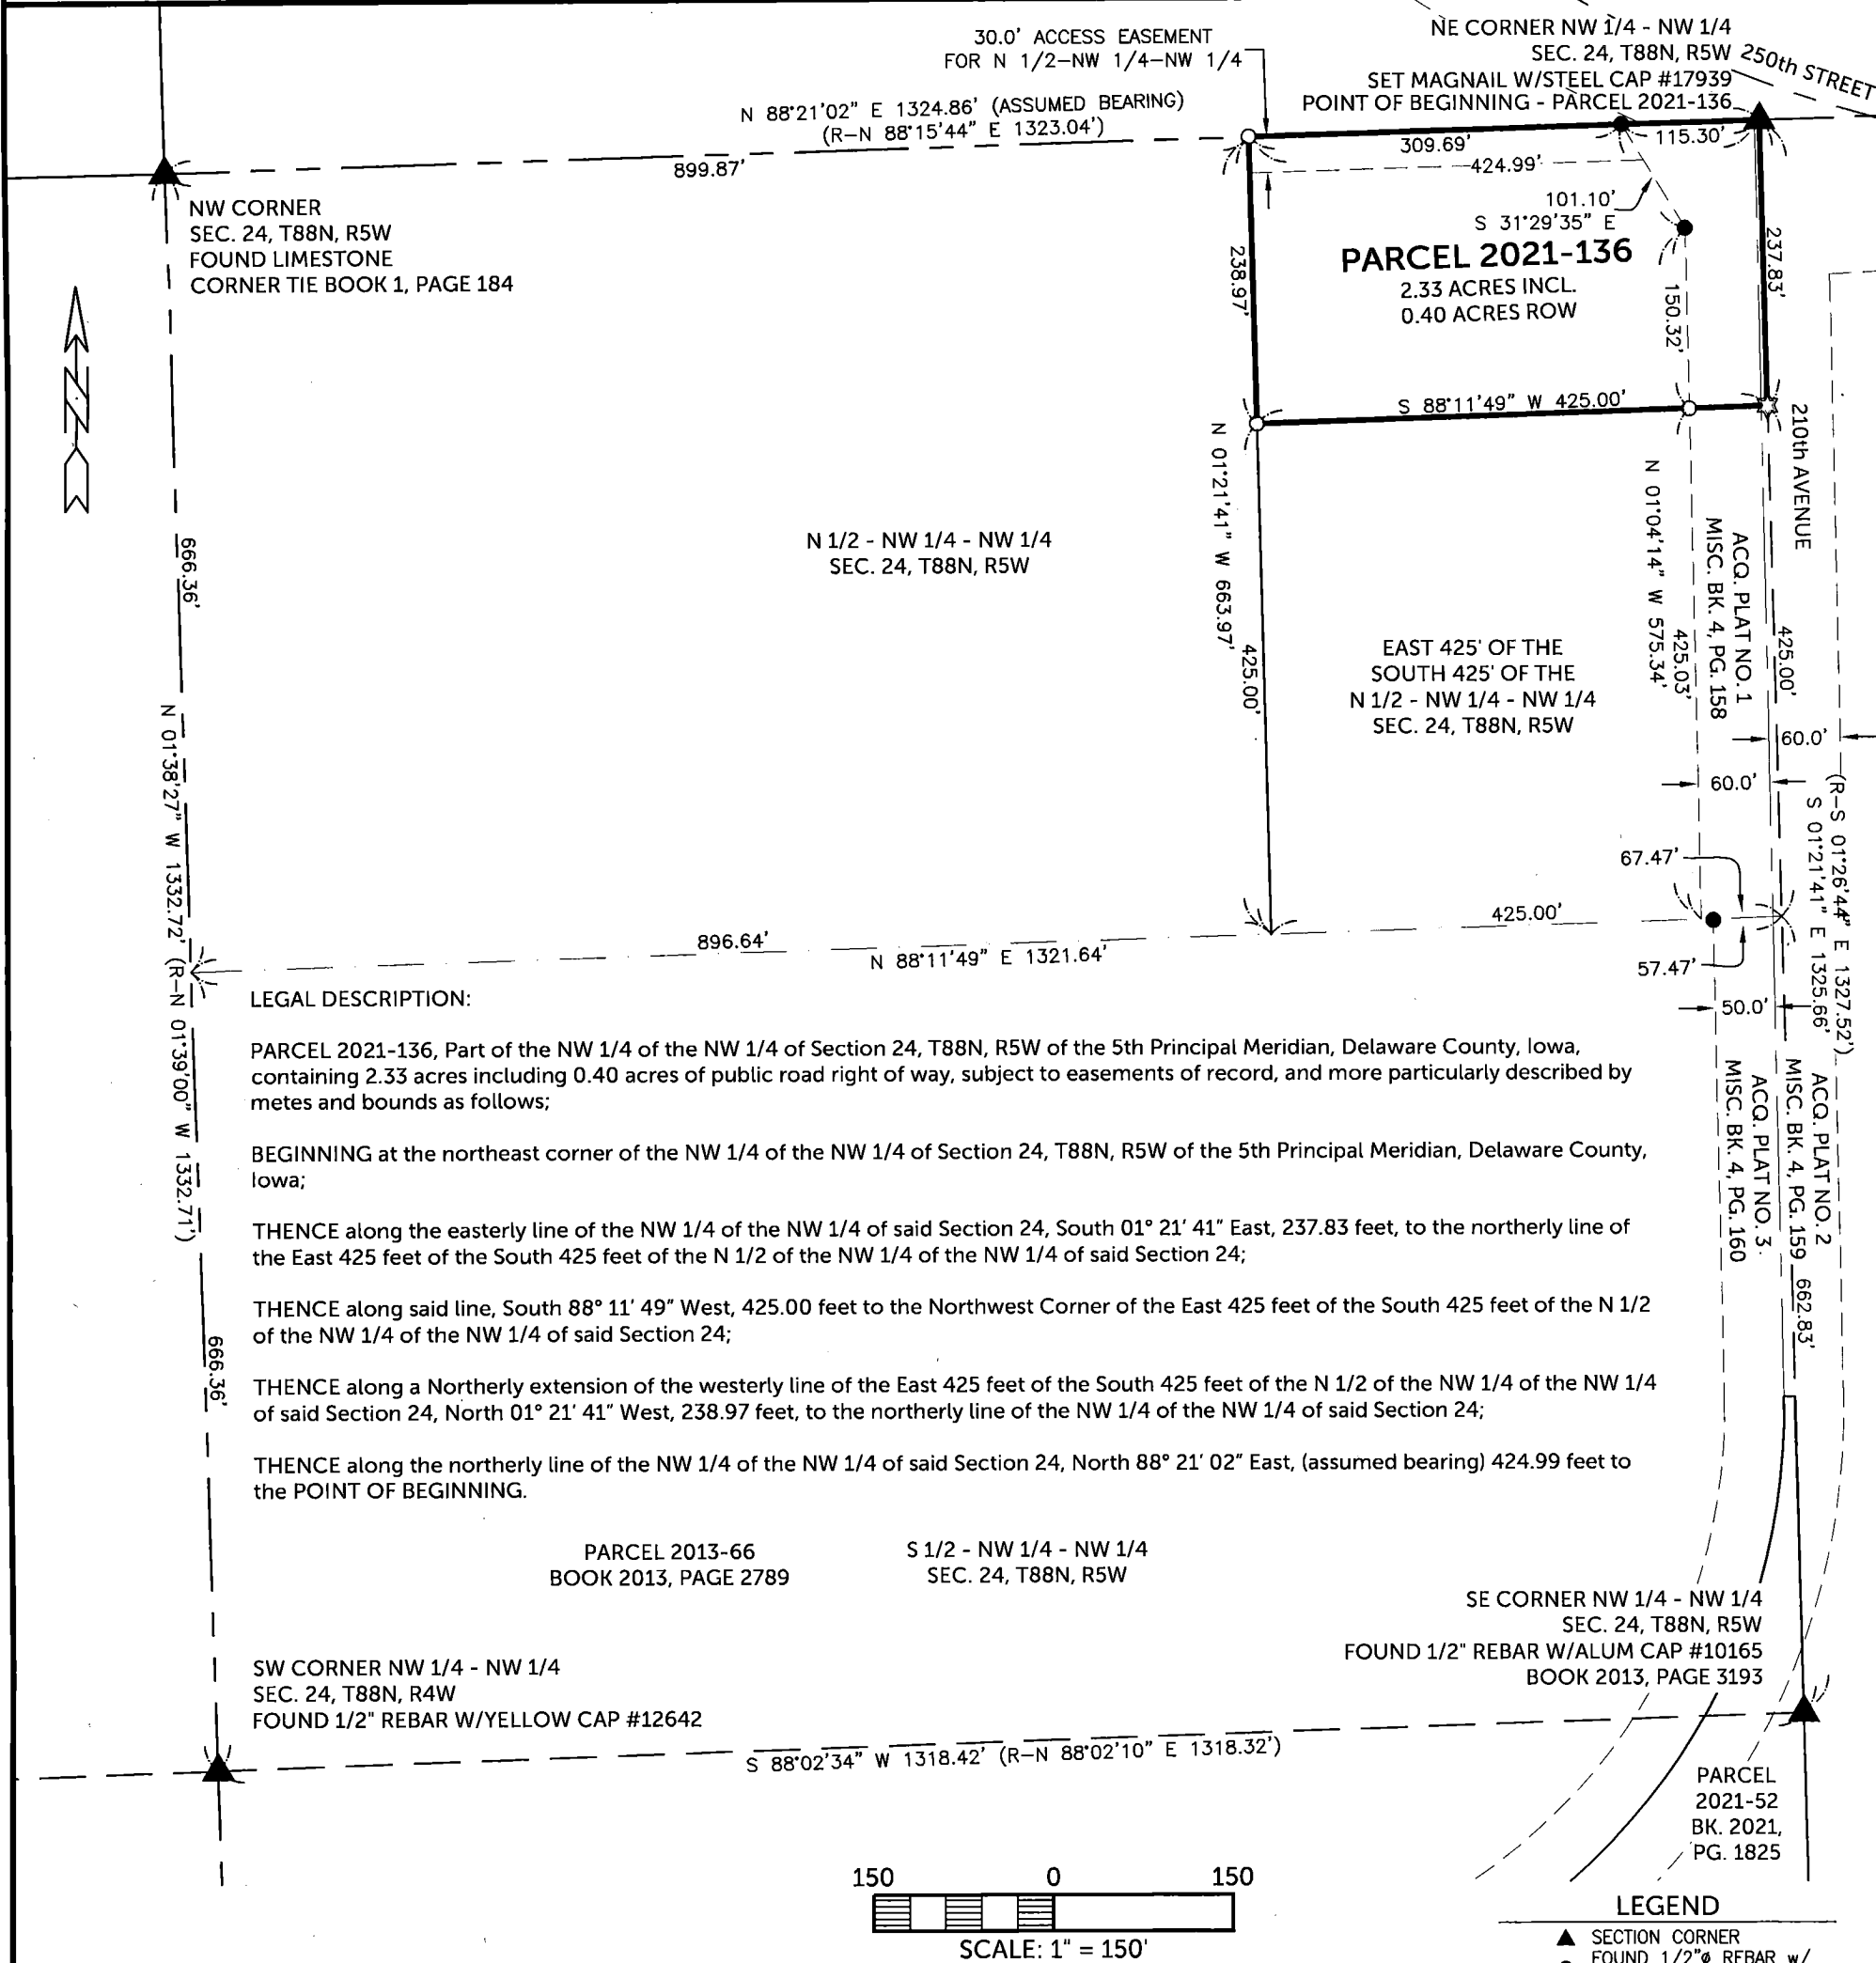

SURVEYED ON:
SURVEY REQUESTED BY: KELLY SALOW

Q:\Civil3D_Survey\Lake Delhi\Lake Delhi 2018.dwg



SHEETS COVERED BY THIS SEAL: THIS SHEET

PROPRIETORS: MITCHELL R. ORCUTT & CHERI A. BOEDING-ORCUTT

I HEREBY CERTIFY THAT THIS LAND SURVEYING DOCUMENT WAS PREPARED AND THE RELATED SURVEY WORK WAS PERFORMED BY ME OR UNDER MY DIRECT PERSONAL SUPERVISION AND THAT I AM A DULY LICENSED PROFESSIONAL LAND SURVEYOR UNDER THE LAWS OF THE STATE OF IOWA.

RANDALL L. RATTENBORG P.L.S. LIC. #17939
MY LICENSE RENEWAL DATE IS DECEMBER 31, 2021



BURRINGTON GROUP, INC.

Civil Engineering | Land Surveying
105 W. Main Street Manchester, Iowa 52057 burringtongroup.com

PROJECT NO. 21-167

SCALE: 1" = 150'

DATE: 11/11/2021

DRAWN BY: RLR

CHECKED BY: DM / DDK

GPS BOX: LAKE DELHI

SHEET 1 OF 1

LEGEND

- ▲ SECTION CORNER
- FOUND 1/2" REBAR w/
ORANGE CAP PLS 8419
- SET 1/2" REBAR w/
ORANGE CAP PLS 17939
- ☆ SET MAGNAIL
- SECTION LINE
- QTR-QTR LINE
- QTR-QTR-QTR LINE
- EASEMENT OR ROW LINE
- CENTERLINE
- PARCEL BOUNDARY
- BOUNDARY ESTABLISHED
RECORDED