



EAST 26 FEET OF LOT 10, BLOCK 4; EAST 28 FEET OF THE WEST 40 OF LOT 10, BLOCK 4; EAST 1/3 OF LOT 9 & WEST 12 FEET OF LOT 10, BLOCK 4
ALL IN ORIGINAL TOWN OF DELHI, DELAWARE COUNTY, IOWA

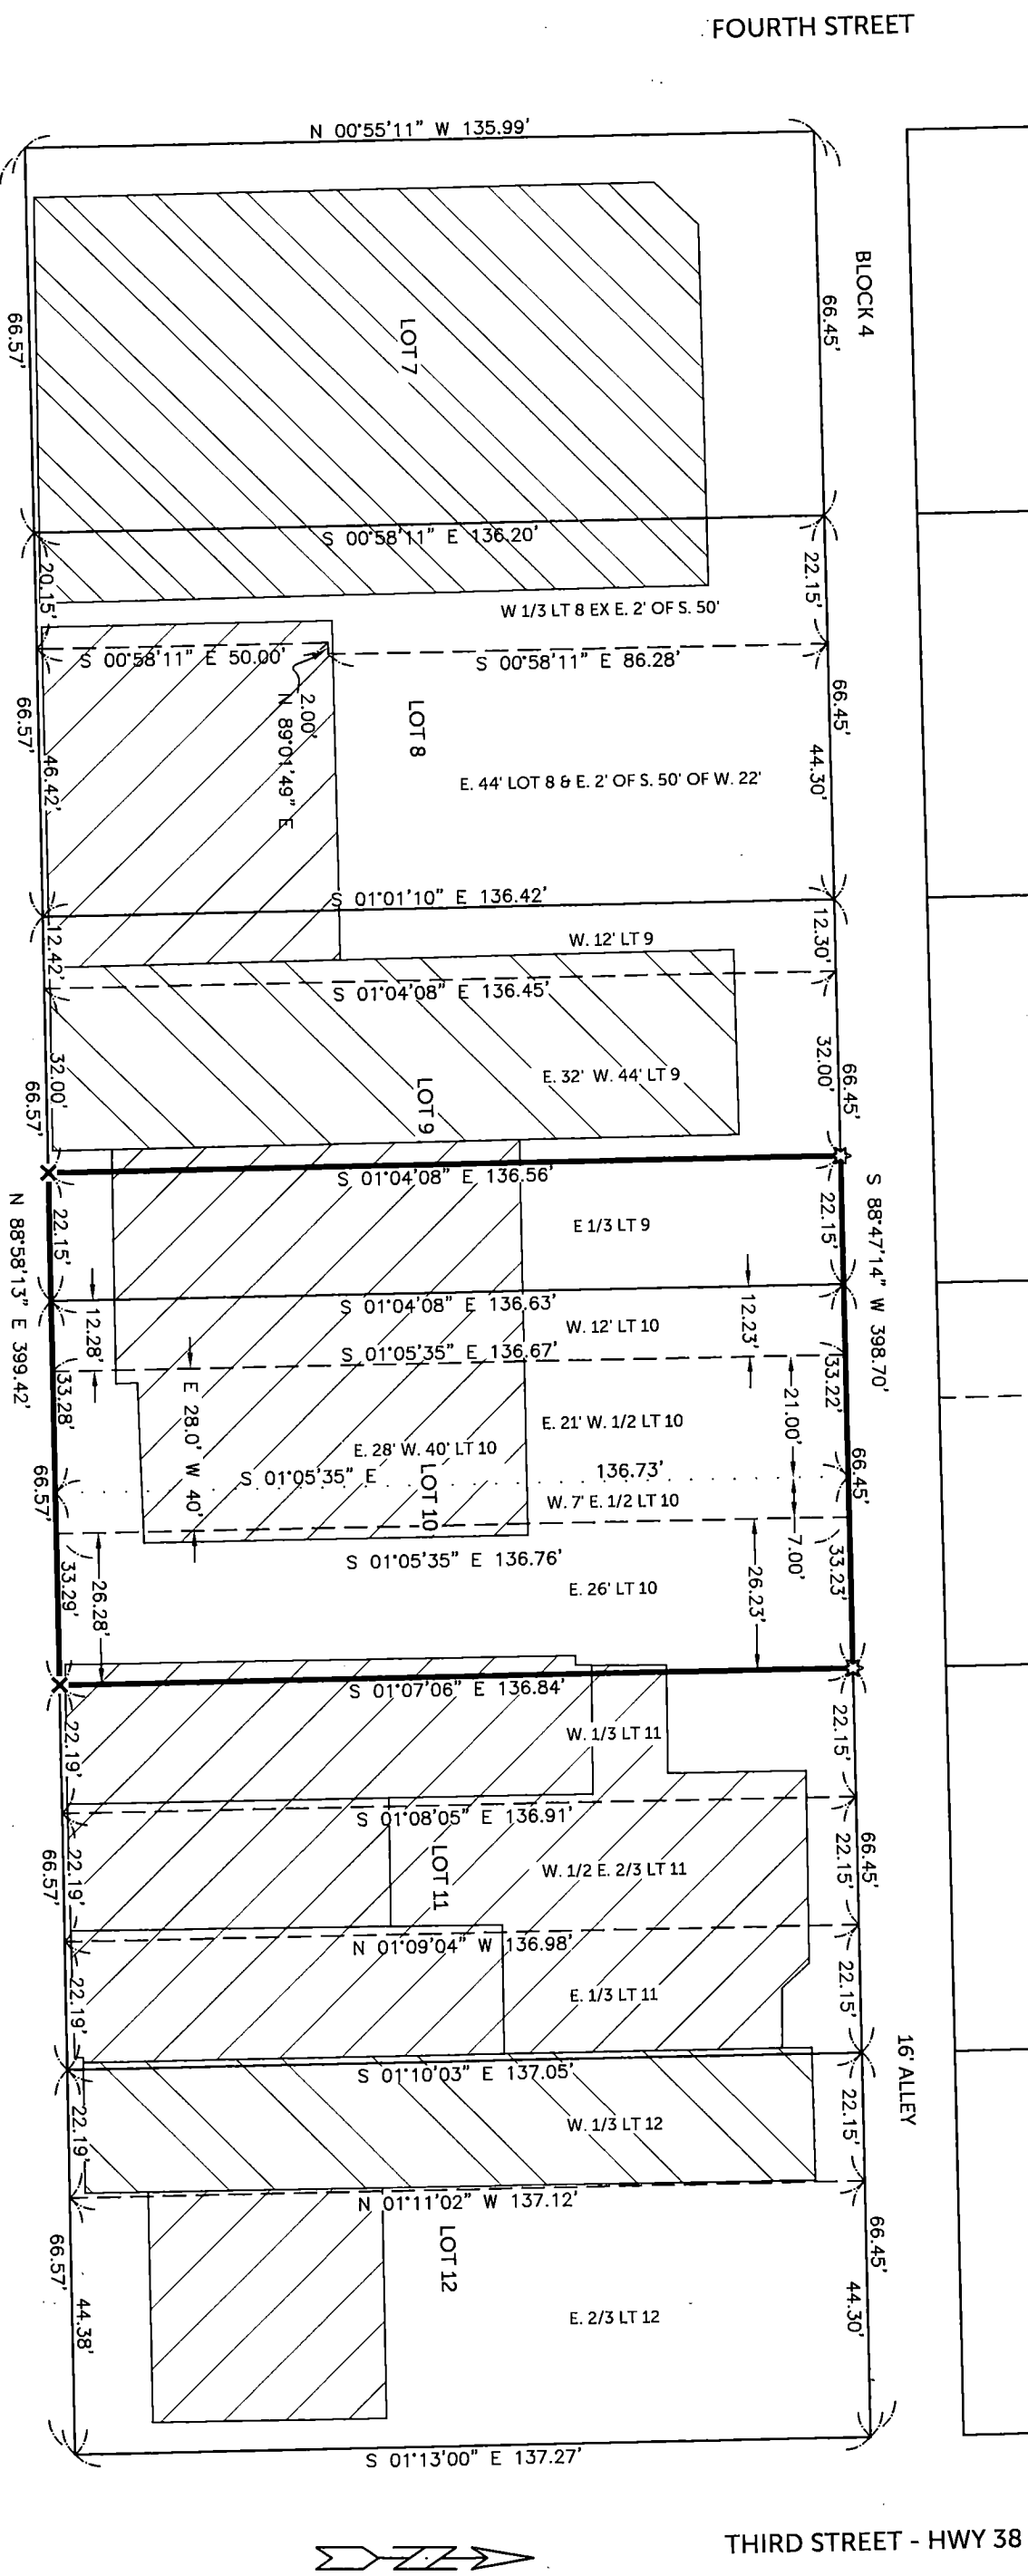

FRANKLIN STREET

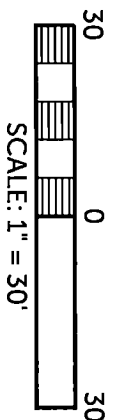


LEGEND

- FD. 1/2" REBAR w/YELLOW CAP #12642
- CALCULATED POINT - LOCATED IN BUILDING
- FD. 1/2" REBAR w/YELLOW CAP #9647
- ⊗ FD. CUT 'X'
- SET 1/2" REBAR w/ORANGE CAP #17939
- ✕ SET CUT 'X'
- ☆ SET MAGNAIL
- LOT DIVISION LINE
- CENTER LINE
- DIMENSION LINE
- BOUNDARY ESTABLISHED
- R RECORDED


SHEET 2 - LOT DIVISION DIMENSIONS

EAST 26 FEET OF LOT 10, BLOCK 4; EAST 28 FEET OF THE WEST 40 OF LOT 10, BLOCK 4; EAST 1/3 OF LOT 9 & WEST 12 FEET OF LOT 10, BLOCK 4
ALL IN ORIGINAL TOWN OF DELHI, DELAWARE COUNTY, IOWA

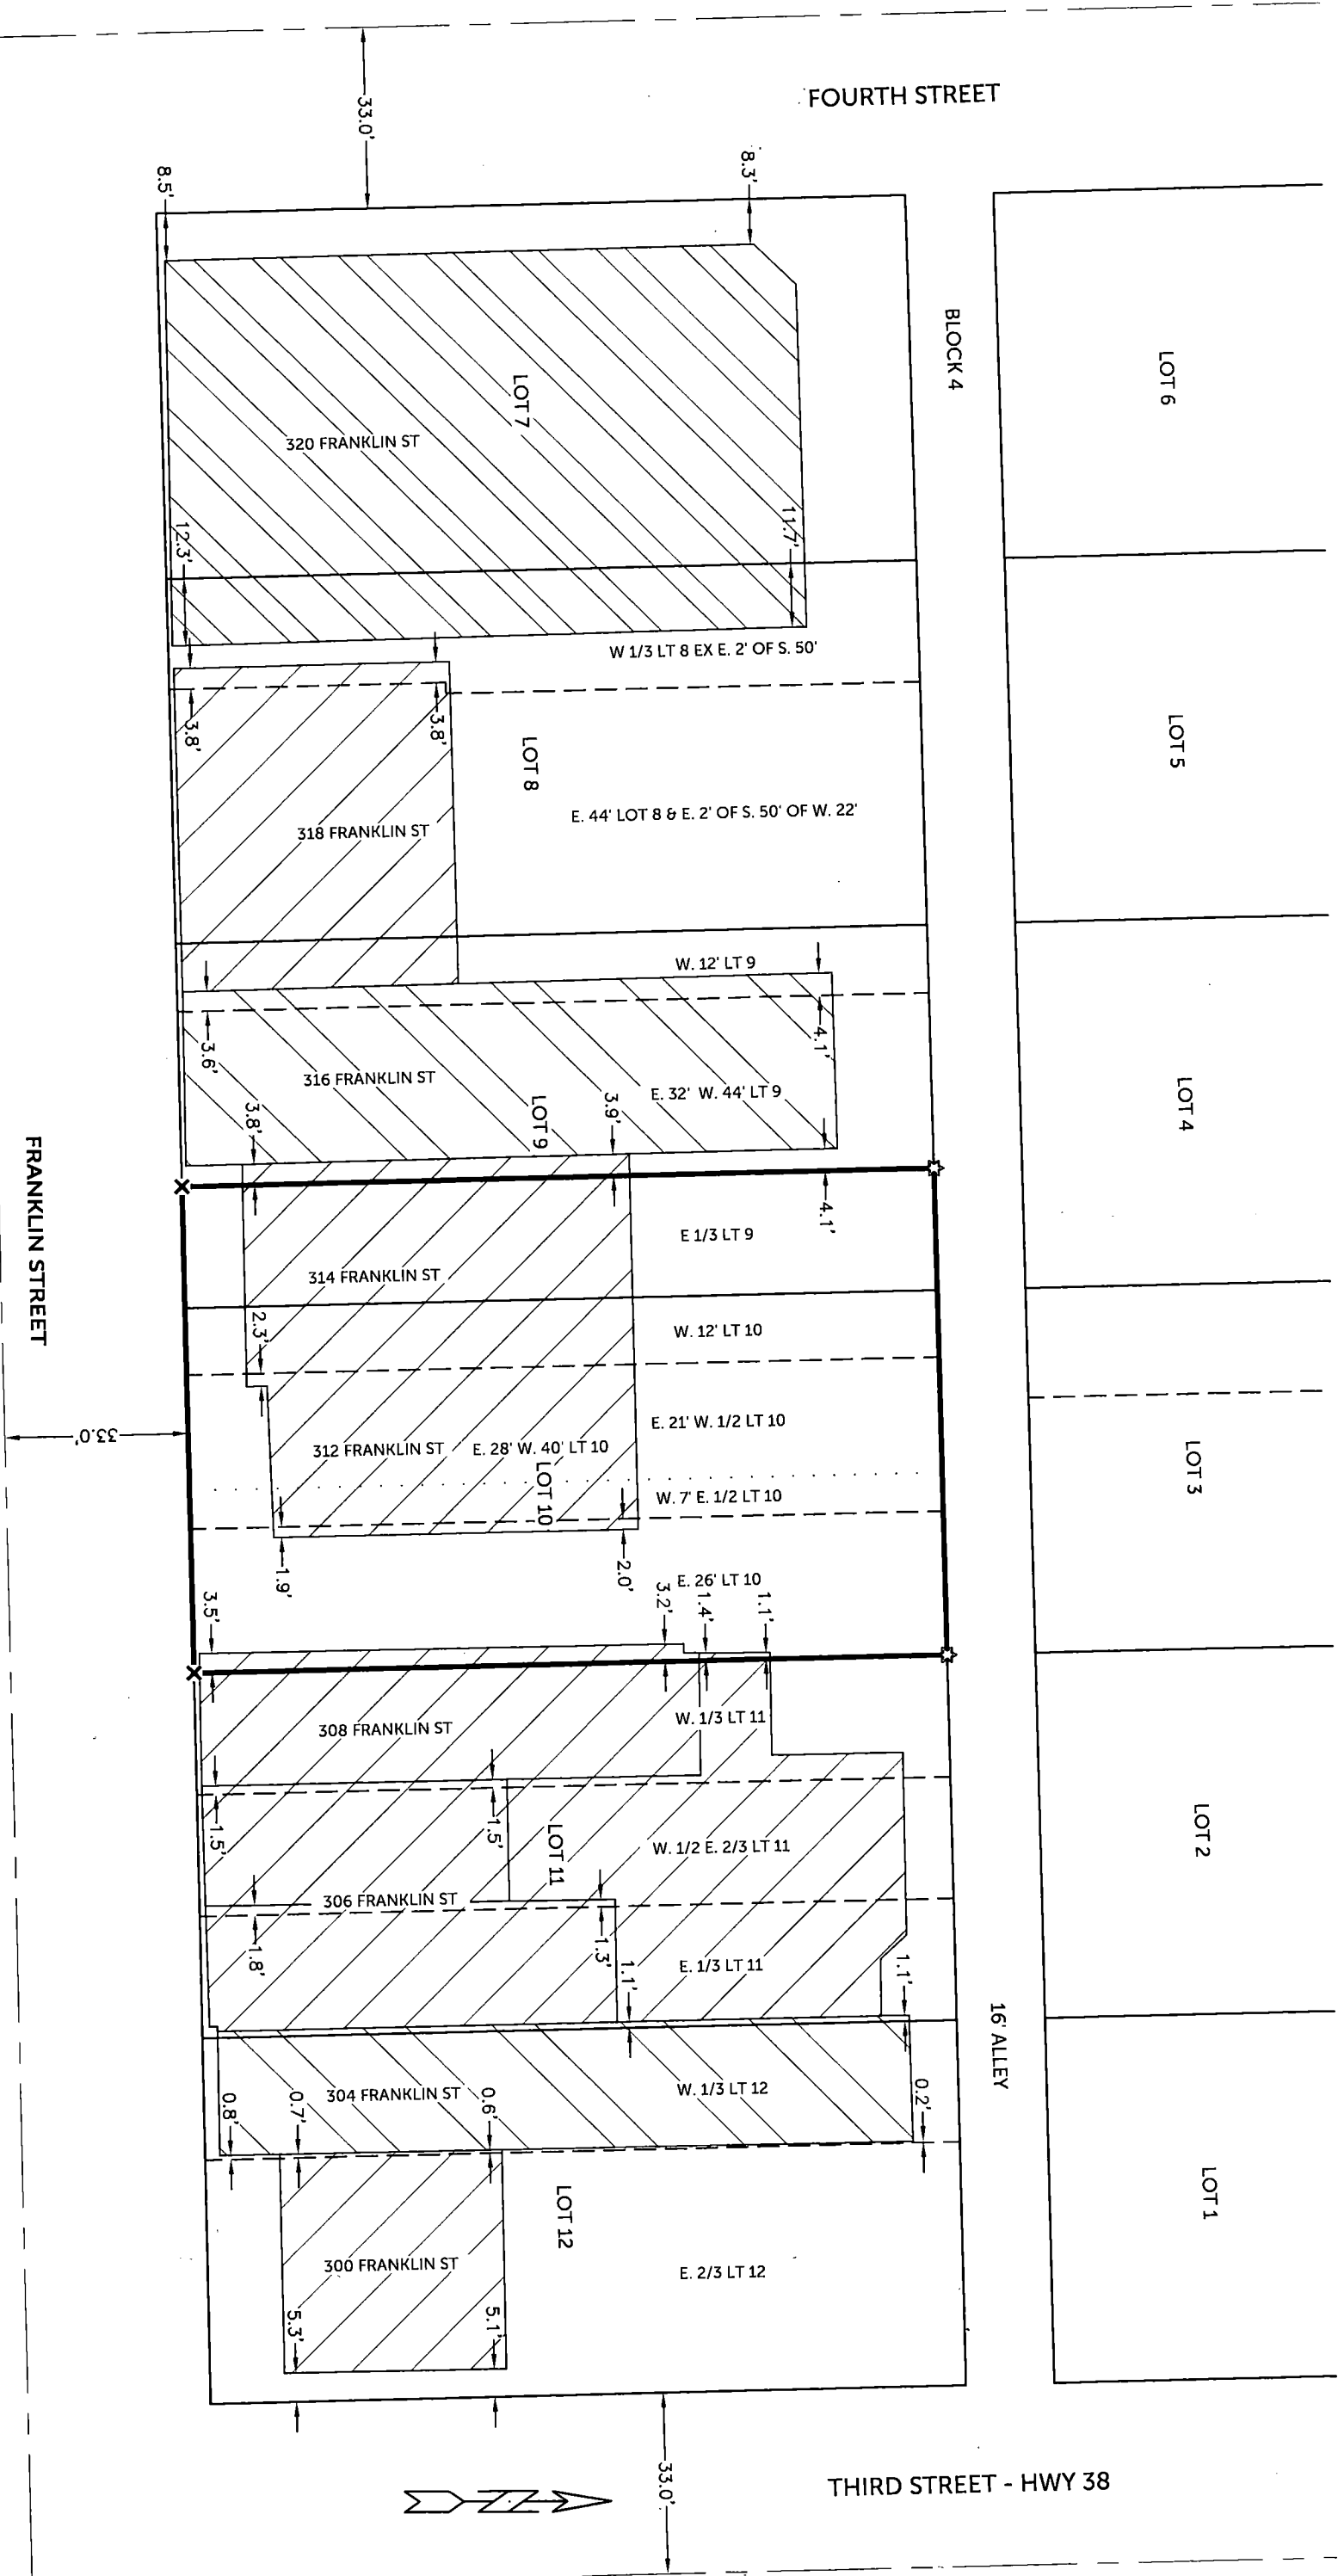

BUILDING LOCATIONS SHOWN ARE SURVEYED LOCATIONS BUT ARE STILL APPROXIMATE.
THE ACTUAL BUILDING STRUCTURE WALLS MAY BE DIFFERENT DUE TO SIDING, BRICK VENEER, AND OTHER
OUTSIDE BUILDING WALL COVERINGS.

THE BUILDING STRUCTURES ARE CROSS HATCHED TO CLARIFY THE LOCATIONS.

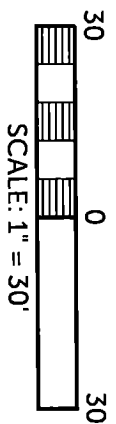

BURRINGTON GROUP, INC.
Civil Engineering | Land Surveying
105 W. Main Street Manchester, Iowa 52057

Phone 563-927-2434

burringtongroup.com

SHEET 3 - BUILDING LOCATION DETAIL