

RECORDER'S INDEX

LOCATION: THE NORTH LINE AND EAST LINE OF THE SOUTHEAST QUARTER OF THE SOUTHEAST QUARTER OF SECTION 26, TOWNSHIP 90 NORTH, RANGE 3 WEST OF THE 5th P.M., DELAWARE COUNTY, IOWA

REQUESTOR: TROY A. DEUTMEYER  
PROPRIETOR: TROY A. DEUTMEYER, MICHELLE M. DEUTMEYER, GARY L. WEDEWER AND CAROL WEDEWER,



SURVEYOR: DAVID P. SCHNEIDER  
SURVEYOR COMPANY: SCHNEIDER LAND SURVEYING AND PLANNING, INC.  
RETURN TO: DAVID P. SCHNEIDER  
P.O. BOX 128 FARLEY, IOWA  
Ph#563-744-3631 daves@yousq.net

Book 2021 Page 4285  
Document 2021 4285 Type 06 002 Pages 1  
Date 12/13/2021 Time 8:27:18AM  
Rec Amt \$7.00

Daneen Schindler, RECORDER/REGISTRAR  
DELAWARE COUNTY IOWA

PLAT OF SURVEY (RETRACEMENT)

THE NORTH LINE AND EAST LINE OF THE SOUTHEAST QUARTER OF THE SOUTHEAST QUARTER OF SECTION 26, TOWNSHIP 90 NORTH, RANGE 3 WEST OF THE 5th P.M., DELAWARE COUNTY, IOWA

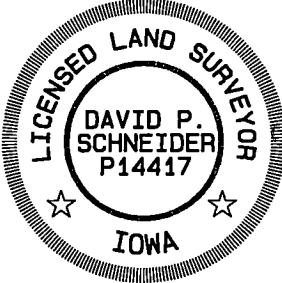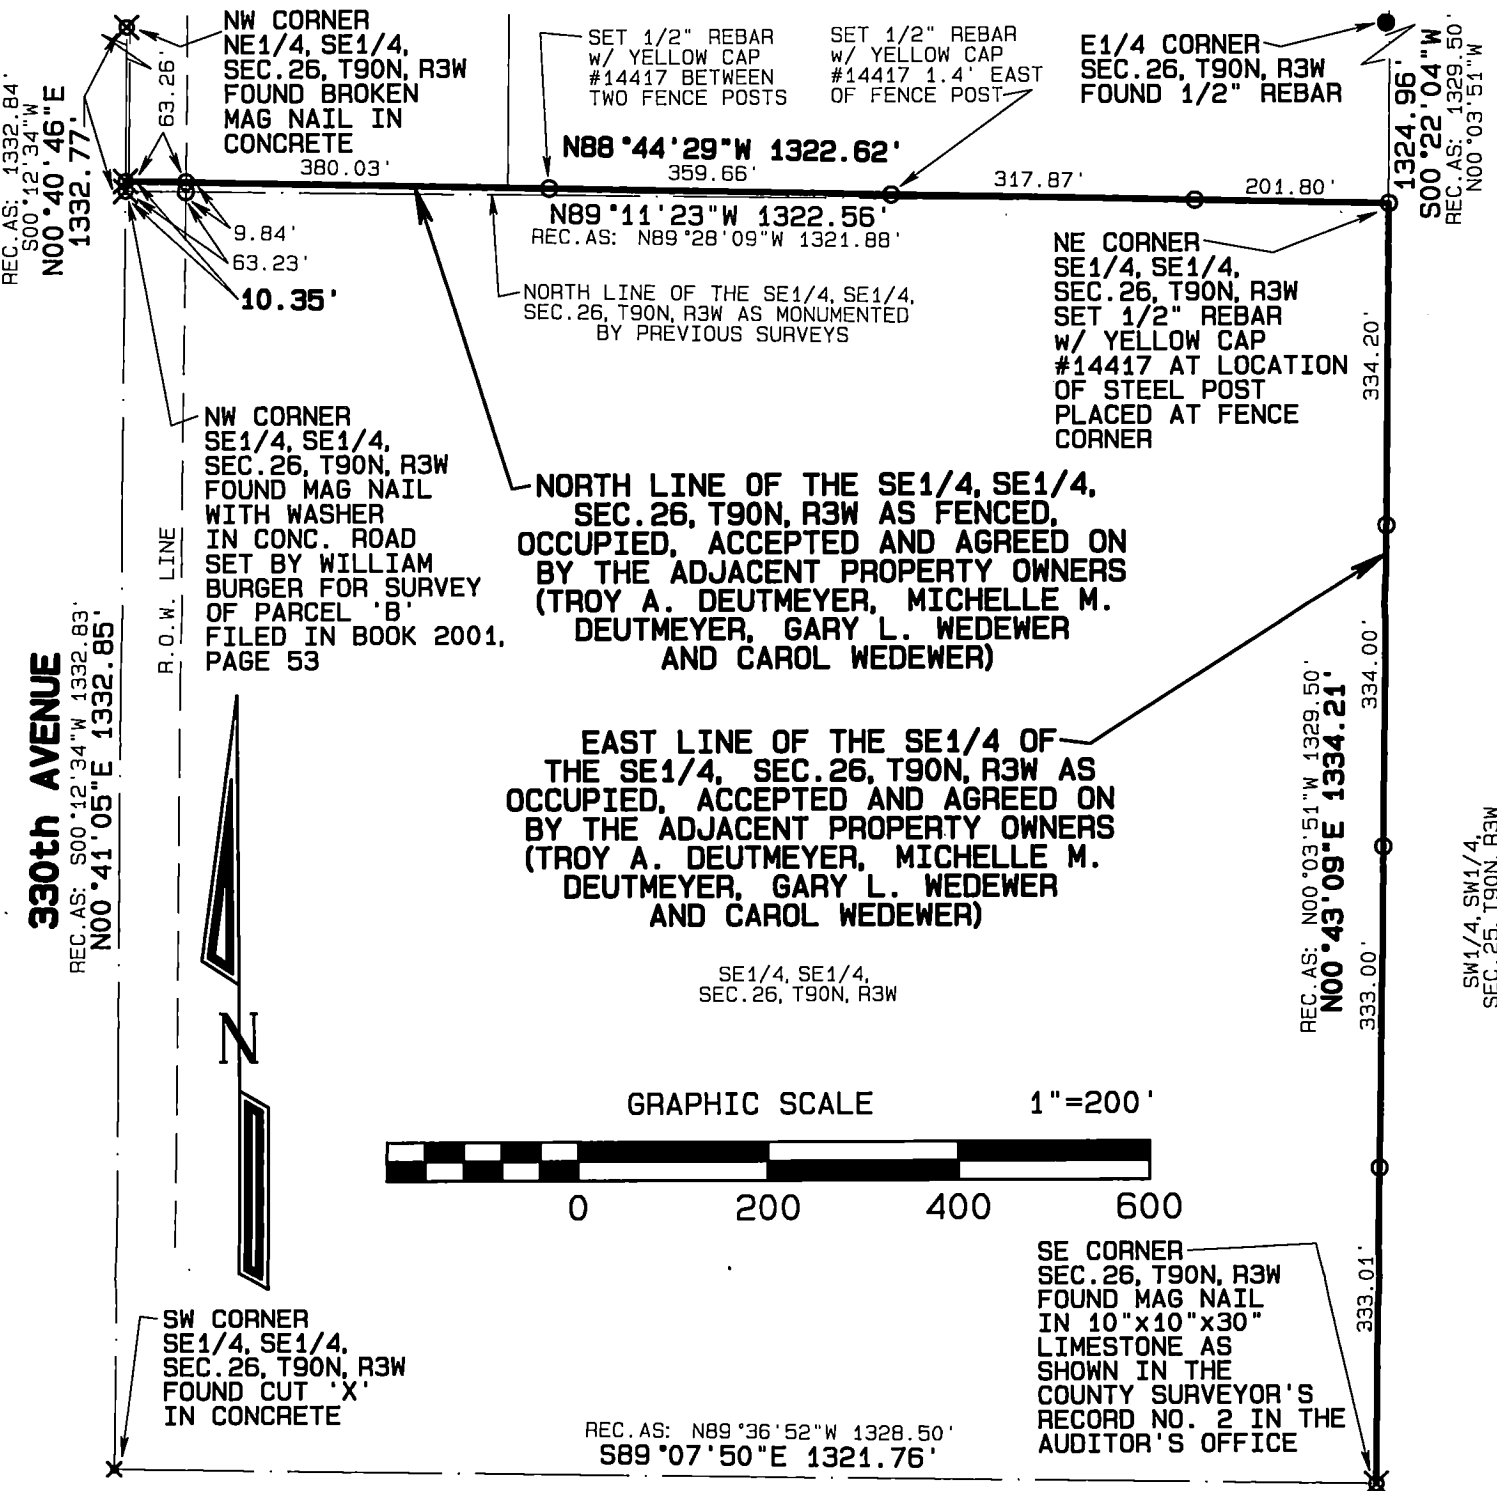

I hereby certify that this land surveying document was prepared and the related survey work was performed by me or under my direct personal supervision and that I am a duly licensed Land Surveyor under the laws of the State of Iowa.

David P. Schneider P.L.S. P14417 Date: 12/1/2021  
My license renewal date is December 31, 2021.

Pages or sheets covered by this seal: THIS SHEET ONLY

**SCHNEIDER**  
Land Surveying  
&  
Planning, Inc.  
P.O. Box 128  
Farley, Iowa 52046  
Ph# 563-744-3631  
daves@yousq.net

Project: 2579  
Survey Date: 4/20/2021  
Sheet: 1 of 1