



Book 2021 Page 4341

Document 2021 4341 Type 06 007 Pages 1
Date 12/15/2021 Time 3:14:28PM
Rec Amt \$7.00

Daneen Schindler, RECORDER/REGISTRAR
DELAWARE COUNTY IOWA

PREPARED BY: RANDALL L. RATTENBORG 105 WEST MAIN STREET MANCHESTER, IA 52057, 563-927-2434

UNITED STATES PUBLIC LAND SURVEY CORNER CERTIFICATE


Land Survey Monuments situated in Section 5 , Township 88 North, Range 6 West of the Fifth Principal Meridian,
Delaware County, Iowa.

Previously recorded in County Recorder's Office in Not Recorded
(book, page, document number, etc.)

E 1/4 CORNER, Found 3/4" iron rod approximately 2.5' north of centerline of U.S. Highway #20 as shown in Land Corner Survey
Project No. 20-28-0200-001 by D.A. Sparks dated January 10, 1968.

PLAN VIEW

(Show a minimum of three reference ties to durable physical objects, relevant monuments and physical conditions that will enable recovery of the corner.)

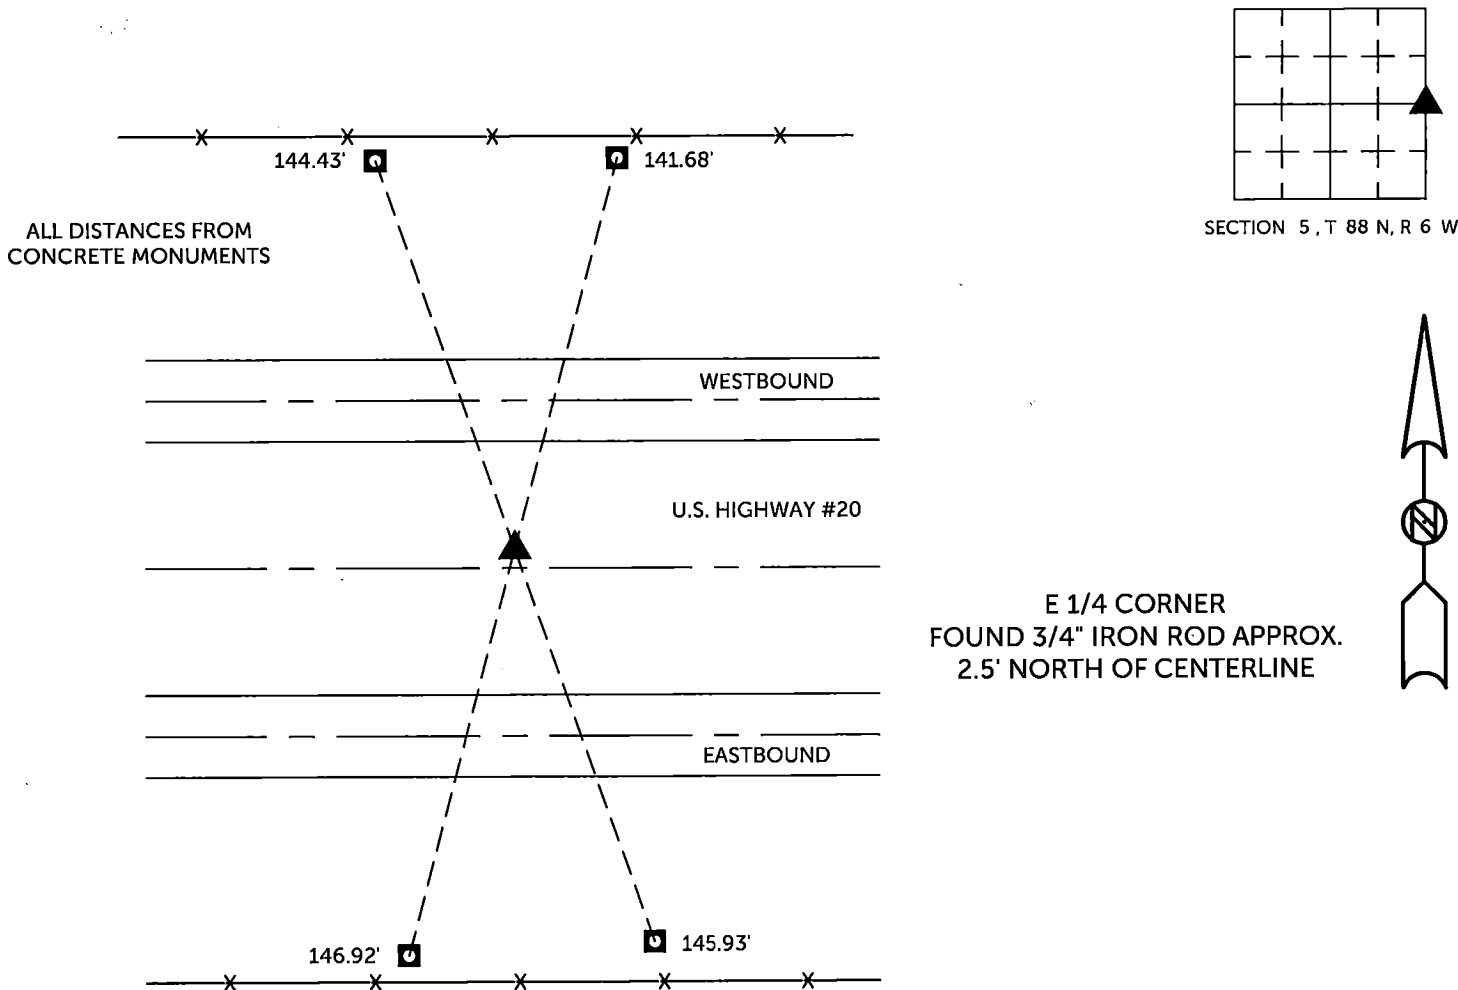


TIES ARE TO PLAT
IN SECTION 5, T 88 N, R 6 W

BURRINGTON GROUP, INC. PROJECT NO. 21-187

I HEREBY CERTIFY THAT THIS LAND SURVEYING DOCUMENT
WAS PREPARED AND THE RELATED SURVEY WORK WAS
PERFORMED BY ME OR UNDER MY DIRECT PERSONAL
SUPERVISION AND THAT I AM A DULY LICENSED PROFESSIONAL
LAND SURVEYOR UNDER THE LAWS OF THE STATE OF IOWA.

SEAL COVERS THIS SHEET ONLY


Randall L. Rattenborg, P.L.S. License #17939 Date 12/15/2021
My license renewal date is December 31, 2023
List Corners to be Indexed: Section Township Range
E 1/4 CORNER 5 T 88N R 6 W

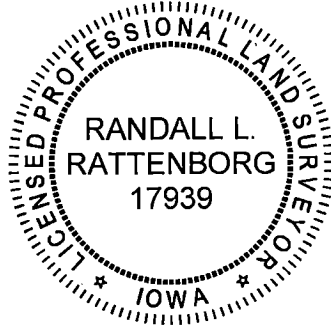

BURRINGTON GROUP, INC.
Civil Engineering | Land Surveying
105 W. Main Street Manchester, Iowa 52057