

Book 2026 Page 2775
Document 2026 2775 Type 06 007 Pages 1
Date 9/22/2026 Time 2:59:08PM
Rec Amt \$7.00

Daneen Schindler, RECORDER/REGISTRAR
DELAWARE COUNTY IOWA

PREPARED BY: RANDALL L. RATTENBORG 105 WEST MAIN STREET MANCHESTER, IA 52057, 563-927-2434

UNITED STATES PUBLIC LAND SURVEY CORNER CERTIFICATE

Land Survey Monuments situated in Section 13 , Township 90 North, Range 3 West of the Fifth Principal Meridian,
Delaware County, Iowa.


Previously recorded in County Recorder's Office in Not Recorded
(book, page, document number, etc.)

S 1/4 CORNER: Found 1/2" rebar w/ orange plastic cap #17939. Corner certificate being reissued due to missing corner ties. Previously recorded in Book 2013 Page 1439.

SE CORNER: Found 5/8" rebar no plastic cap. Corner certificate being reissued due to missing corner ties. Previously recorded in Book 2013 Page 1437.

PLAN VIEW

(Show a minimum of three reference ties to durable physical objects, relevant monuments and physical conditions that will enable recovery of the corner.)

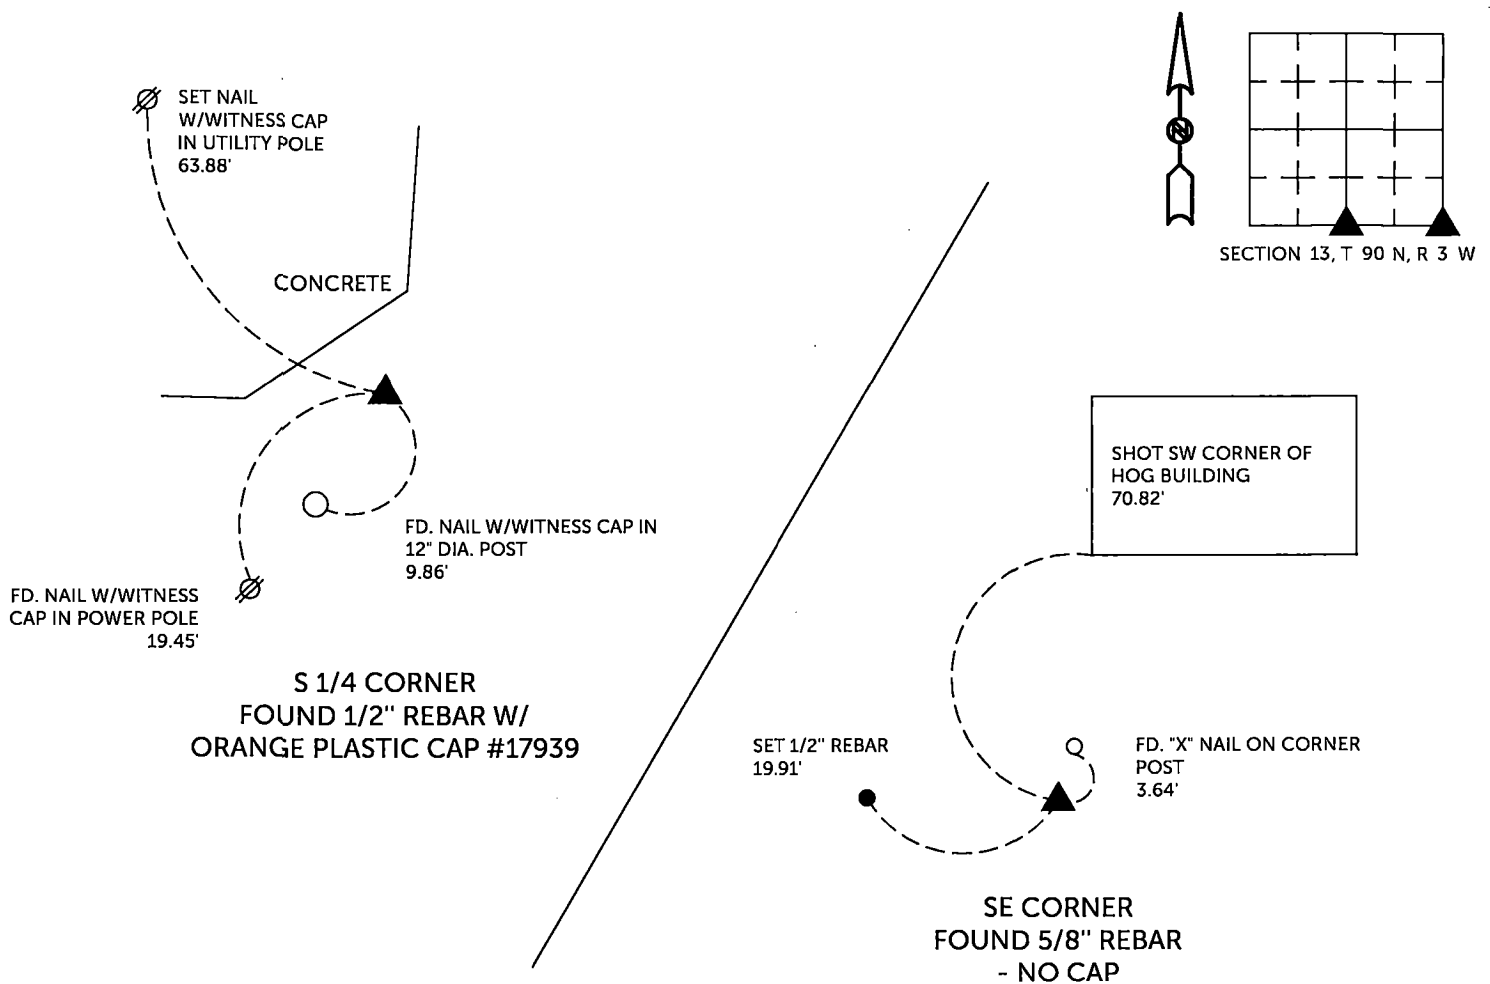

TIES ARE TO PLAT PARCEL 2026-86
IN SECTION 13, T 90 N, R 3 W

BURRINGTON GROUP, INC. PROJECT NO.26-089


I HEREBY CERTIFY THAT THIS LAND SURVEYING DOCUMENT
WAS PREPARED AND THE RELATED SURVEY WORK WAS
PERFORMED BY ME OR UNDER MY DIRECT PERSONAL
SUPERVISION AND THAT I AM A DULY LICENSED PROFESSIONAL
LAND SURVEYOR UNDER THE LAWS OF THE STATE OF IOWA.

Randall L. Rattenborg, P.L.S. License #17939 Date 9/21/2026
My license renewal date is December 31, 2027

List Corners to be Indexed: Section Township Range

SE Corner 13 T 90N R 3 W
S 1/4 Corner

SEAL COVERS THIS SHEET ONLY

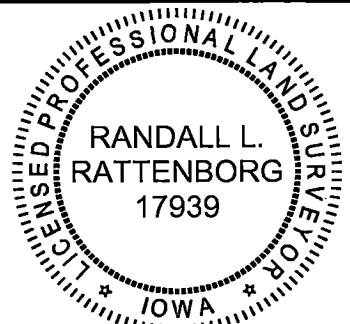

BURRINGTON GROUP, INC.
Civil Engineering | Land Surveying
105 W. Main Street Manchester, Iowa 52057