



Document 2019 3148

Book 2019 Page 3148 Type 06 043 Pages 1
Date 9/30/2019 Time 11:15:18AM
Rec Amt \$7.00

INDX
ANNO
SCAN
CHK

LISA SMITH, COUNTY RECORDER
MADISON COUNTY IOWA

Prepared by: Vincent E. Piagentini, Abaci Consulting Inc, 3000 SE Grimes Blvd., Ste 800, Grimes IA, 50111; (515)986-5048


UNITED STATES PUBLIC LAND SURVEY CORNER CERTIFICATE
of

LAND SURVEY MONUMENTS SITUATED IN SECTION 1, TOWNSHIP 76 N, RANGE 28 W, of the Fifth Principal Meridian, Madison County, Iowa.

Monument Description & Remarks:

NW Corner, searched found nothing, set 1/2" IR YC 15982, north side of corner post of fence west and south
N1/4 Corner, searched found nothing, set 1/2" IR Y 15982, set online half way between NW Corner and NE Corner
NW Corner SW1/4 NW1/4, searched found nothing, set PK Nail on top of old square corner post, set online between NW corner and W1/4 corner
SE Corner NE1/4 NW1/4, searched found nothing, set 1/2" IR YC 15982, set online between center of section and N1/4 corner in old fence

PLAN VIEW

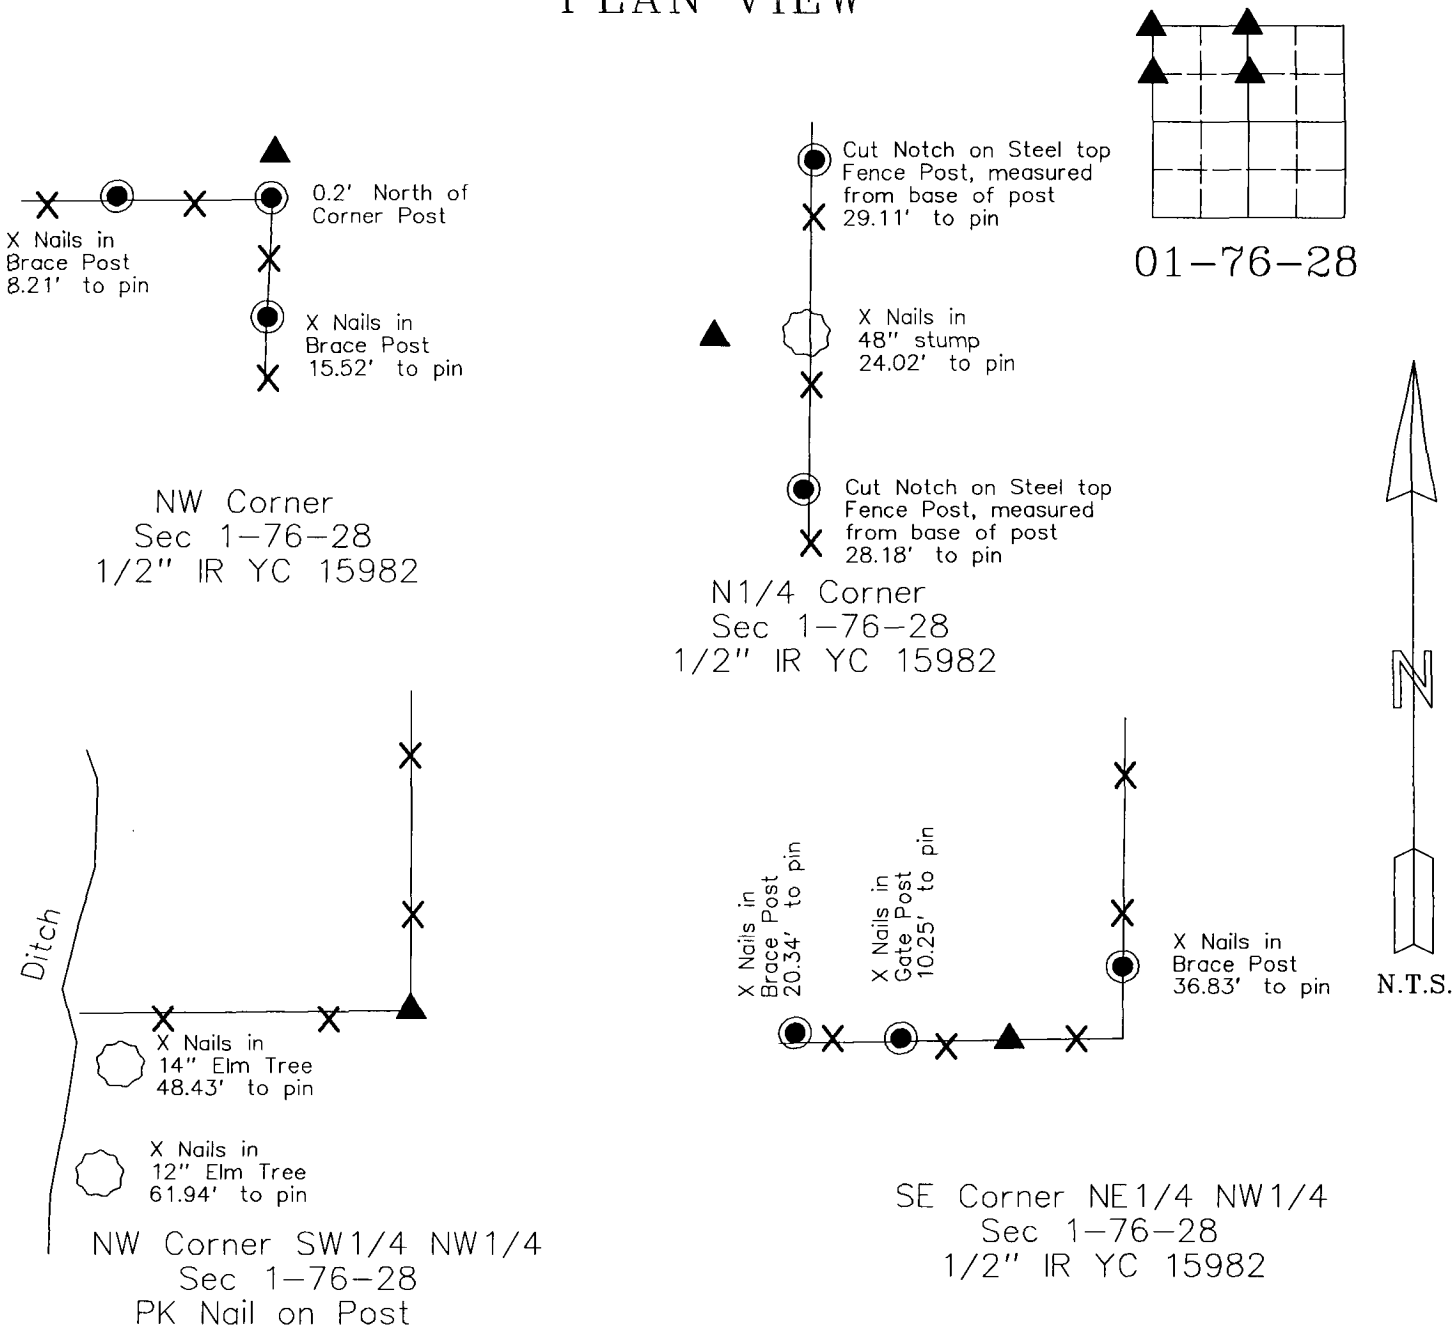


I HEREBY CERTIFY THAT THIS SURVEYING DOCUMENT WAS PREPARED AND THE RELATED WORK WAS PERFORMED BY ME OR UNDER MY DIRECT PERSONAL SUPERVISION, AND THAT I AM A DULY LICENSED PROFESSIONAL LAND SURVEYOR UNDER THE LAWS OF THE STATE OF IOWA.

Vincent E. Piagentini 9/26/19
VINCENT E. PIAGENTINI, IOWA LIC. NO 15982 DATE

MY LICENSE RENEWAL DATE IS DECEMBER 31, 2020.

ADDITIONAL PAGES CERTIFIED (NONE UNLESS INDICATED HERE) This sheet only.

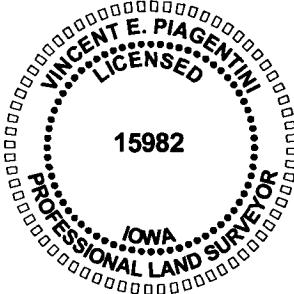

Corners to be Indexed:			
Corner	Section	Twp	Range
NW Cor	1	76	28
NE Cor	2	76	28
SE Cor	35	77	28
SW Cor	36	77	28
N1/4 Cor	1	76	28
S1/4 Cor	36	77	28
NW Cor SW1/4 NW1/4	1	76	28
NE Cor SE1/4 NE1/4	2	76	28
SE Cor NE1/4 NW1/4	1	75	28