

BK: 2026 PG: 2884
Recorded: 9/28/2026 at 8:11:32.0 AM
Pages 1
County Recording Fee: \$7.00
Iowa E-Filing Fee: \$3.00
Combined Fee: \$10.00
Revenue Tax: \$0.00
BRANDY L. MACUMBER, RECORDER
Madison County, Iowa

RETURN TO: DANIELS LAND SURVEYING, 22470 18TH LANE, NEW VIRGINIA IA 50210 (515) 577-2583

UNITED STATES PUBLIC LAND CORNER CERTIFICATE


Land Survey Monuments in Section 28, Township 76 North, Range 26 West of the 5th P.M., Madison County, Iowa.
Previously recorded in n.a. in the County Recorder's Office

MONUMENT DESCRIPTIONS AND REMARKS:

SW CORNER - Established at intersection of a line from S $\frac{1}{4}$ Corner of Sec. 28 to the SW Corner of Sec. 29 with a line from the NW Corner of Sec. 28 through the W $\frac{1}{4}$ Corner of Sec. 28.

SE COR. SW $\frac{1}{4}$ SW $\frac{1}{4}$ - Established midpoint and online between SW Cor. and S $\frac{1}{4}$ Cor.

PLAN VIEW

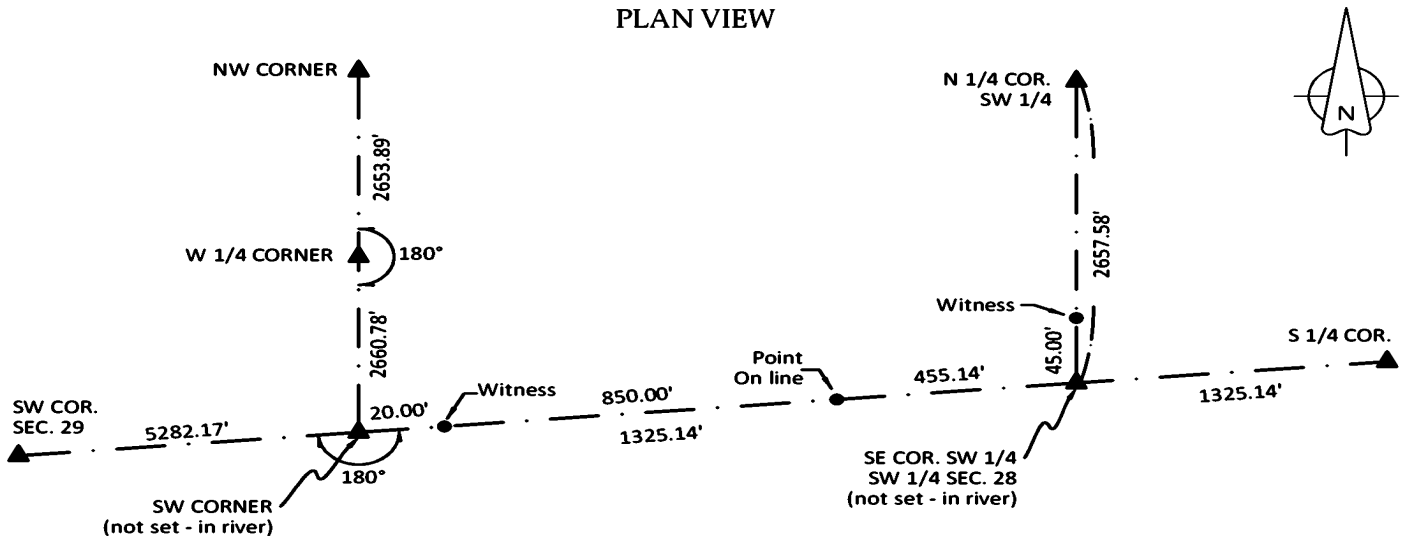


Both corners fell over the bank of Middle River
See Survey recorded in the SW SW of 28 for more information.

SW CORNER

SE COR. SW $\frac{1}{4}$ SW $\frac{1}{4}$


ALL TIES TO RING SHANK NAILS UNLESS NOTED

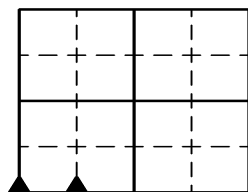

Section Number:

28

Project Number: 2683

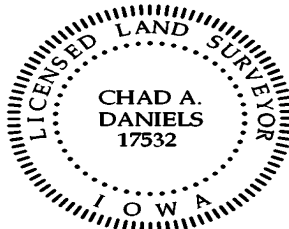

I hereby certify that this surveying document was prepared by me and the related survey work was performed by me or under my direct personal supervision and that I am a duly licensed Professional Land Surveyor under the laws of the State of Iowa.

Signed Chad A. Daniels 26 SEP 26

Chad A. Daniels Date

Iowa License No. 17532
My license renewal date is 12-31-2026