



Document 2012 978

Book 2012 Page 978 Type 06 026 Pages 1

Date 4/05/2012 Time 9:06 AM

Rec Amt \$7.00

INDX

ANNO

SCAN


CHEK

LISA SMITH, COUNTY RECORDER
MADISON COUNTY IOWA

PREPARED BY: BOLDMAN SURVEYING CONSULTANTS, 521 WEST GREEN STREET, WINTERSET, IA 50273 PH 515-462-9242

PLAT OF SURVEY

A partial retracement survey of property described in Deeds in Book 126 at Page 608 and in Book 2011 at Page 599 in the Office of the Madison County, Iowa Recorder

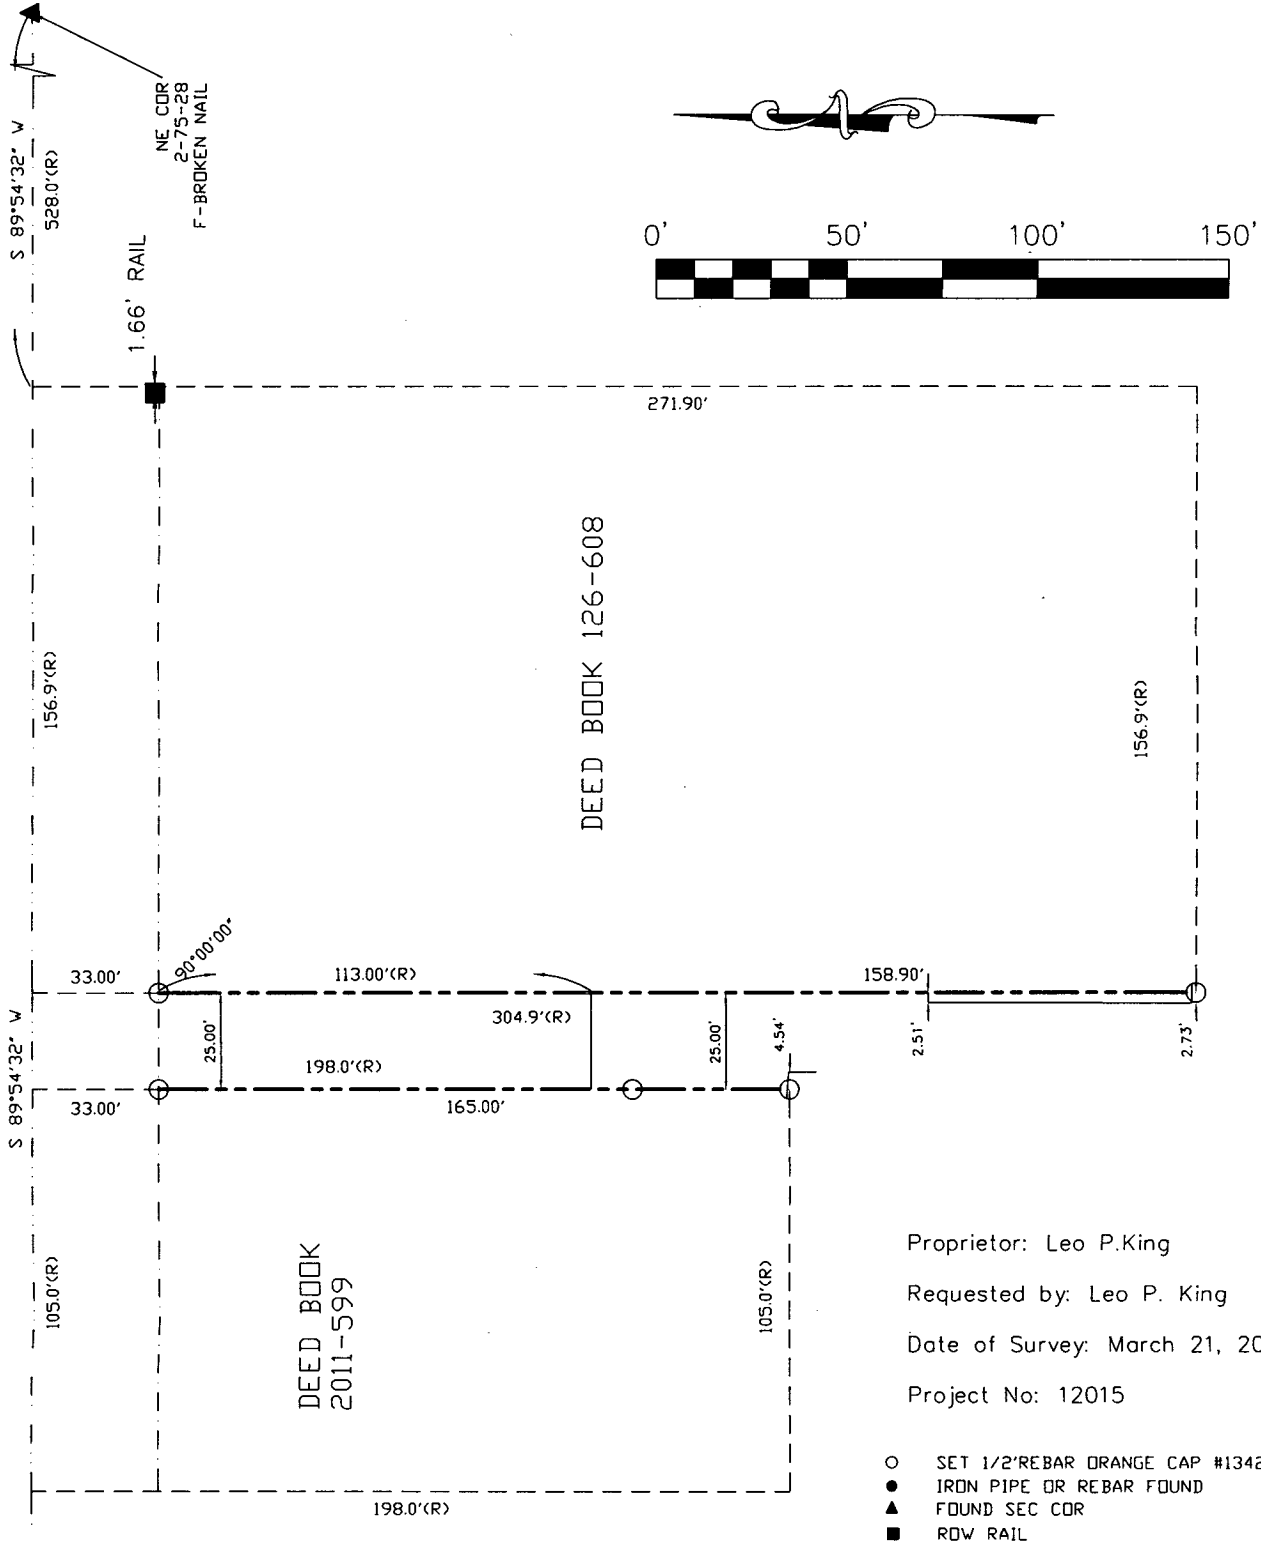


Proprietor: Leo P. King

Requested by: Leo P. King

Date of Survey: March 21, 2012

Project No: 12015

- SET 1/2" REBAR ORANGE CAP #13427
- IRON PIPE OR REBAR FOUND
- ▲ FOUND SEC COR
- ROW RAIL

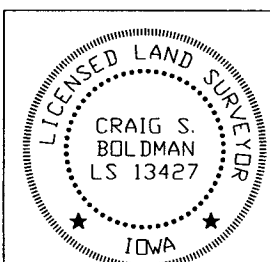

I hereby certify that this land surveying document was prepared and the related survey work was performed by me or under my direct supervision and that I am a duly licensed Land Surveyor under the laws of the State of Iowa.

Signature Craig S. Boldman Date 4-3-12

Name Craig S. Boldman P.L.S. No. 13427

Renewal date is December 31, 2012

Pages or sheets covered by this seal 1