



Document 2012 1106

Book 2012 Page 1106 Type 06 026 Pages 1

Date 4/19/2012 Time 8:02 AM

Rec Amt \$7.00


INDX ✓
ANNO
SCAN
CHK

LISA SMITH, COUNTY RECORDER
MADISON COUNTY IOWA

VANCE & HOCHSTETLER, P.C. • CONSULTING ENGINEERS • WINTERSET, IOWA 50273

CHARLES T. VANCE • 110 WEST GREEN ST., WINTERSET, IOWA • (515) 462-3995
JAMES M HOCHSTETLER • 110 WEST GREEN ST., WINTERSET, IOWA • FAX: (515) 462-9845

AMENDED PLAT OF SURVEY IN EXISTING PARCEL "J" A PART OF THE SOUTHWEST
QUARTER OF THE SOUTHEAST QUARTER OF SECTION 21, TOWNSHIP 74 NORTH,
RANGE 26 WEST OF THE 5TH P.M., MADISON COUNTY, IOWA
OWNED BY RICHARD SCHAMERHORN.

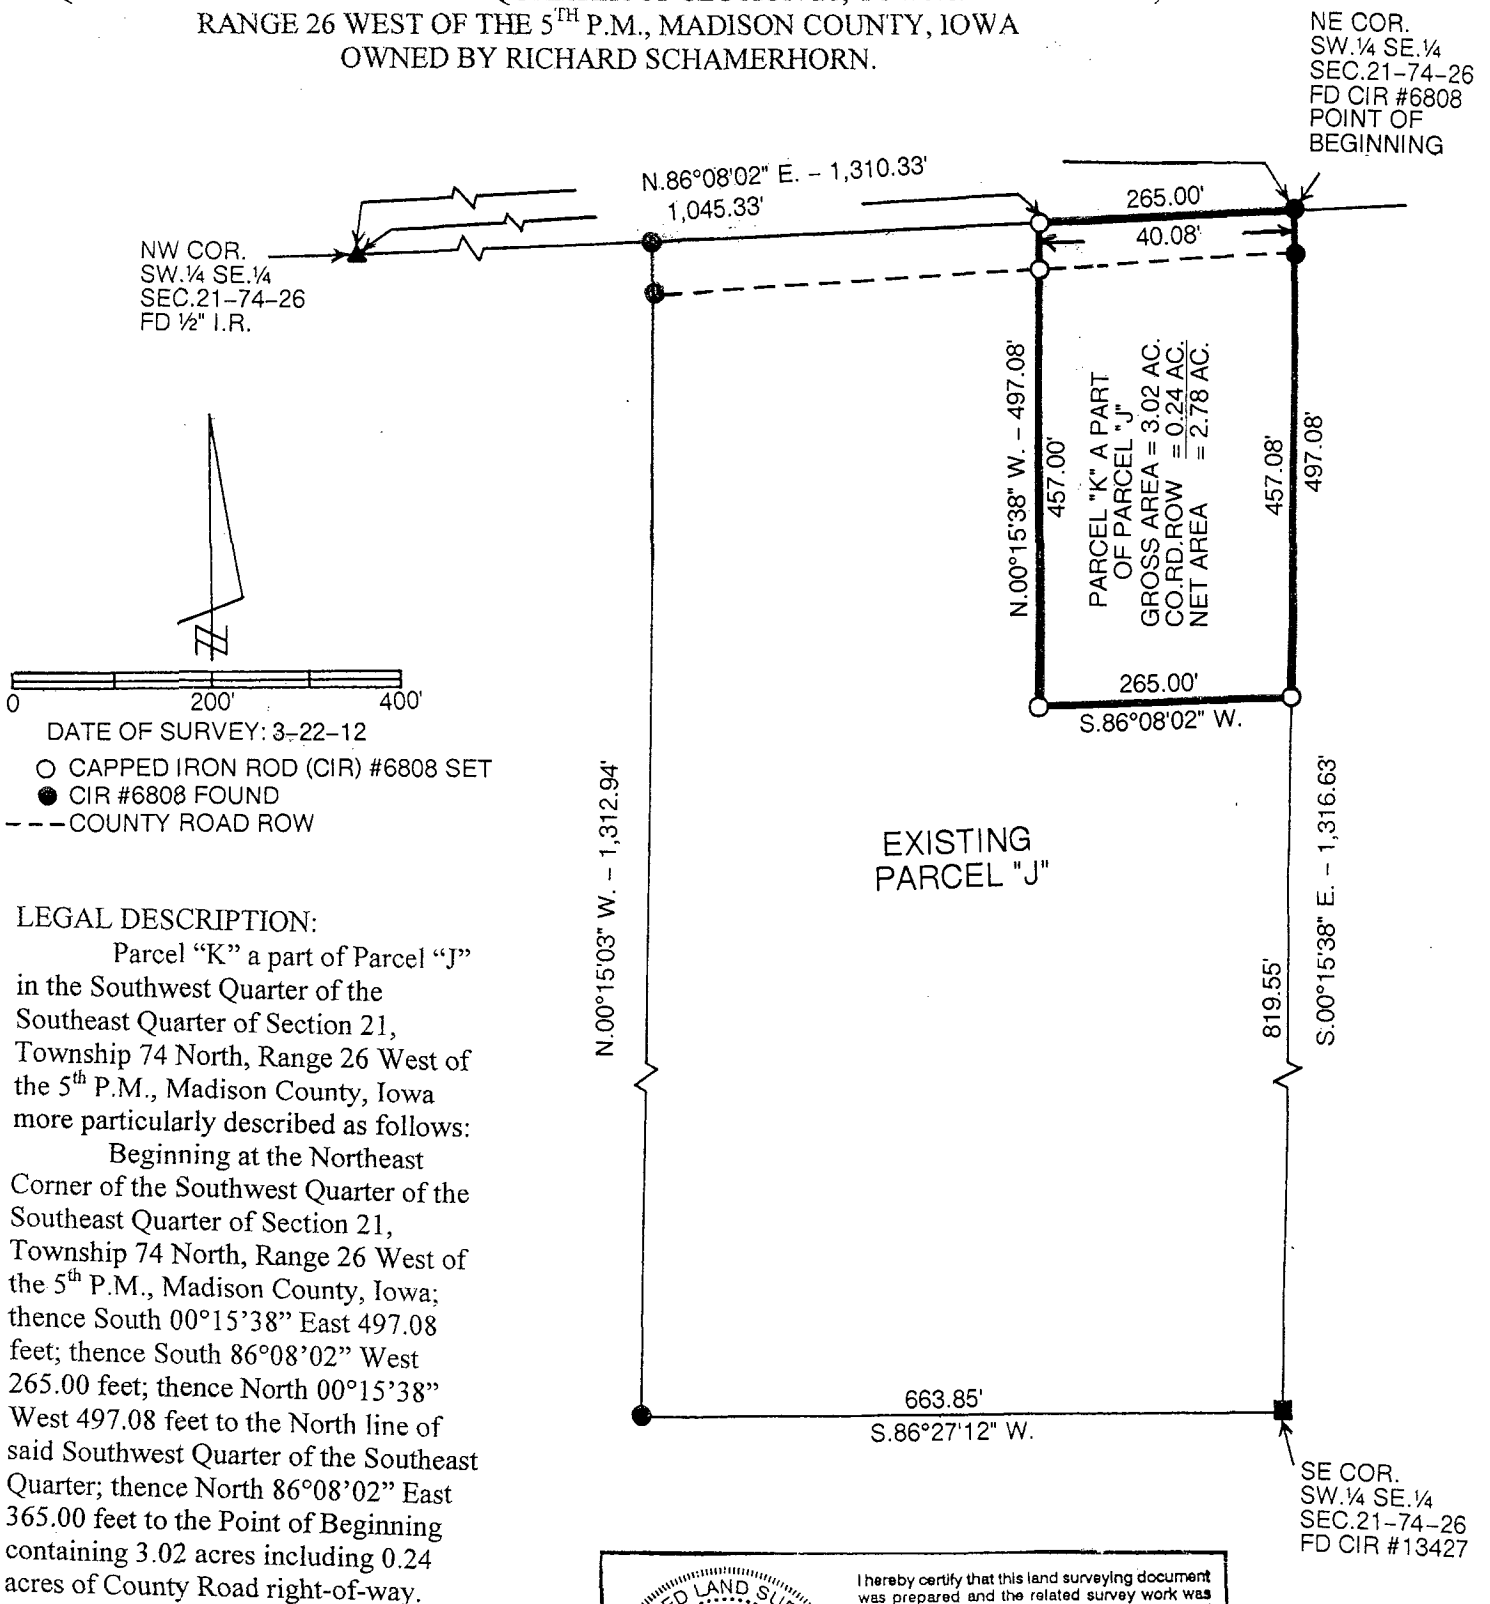

LEGAL DESCRIPTION:

Parcel "K" a part of Parcel "J"
in the Southwest Quarter of the
Southeast Quarter of Section 21,
Township 74 North, Range 26 West of
the 5th P.M., Madison County, Iowa
more particularly described as follows:

Beginning at the Northeast
Corner of the Southwest Quarter of the
Southeast Quarter of Section 21,
Township 74 North, Range 26 West of
the 5th P.M., Madison County, Iowa;
thence South 00°15'38" East 497.08
feet; thence South 86°08'02" West
265.00 feet; thence North 00°15'38"
West 497.08 feet to the North line of
said Southwest Quarter of the Southeast
Quarter; thence North 86°08'02" East
365.00 feet to the Point of Beginning
containing 3.02 acres including 0.24
acres of County Road right-of-way.

Plat Amended at the Owner's
request to change the location.

*Amends a Plat filed
May 4, 2011 in Book 2011
Page 1125.*

