



Document 2012 1740

Book 2012 Page 1740 Type 06 026 Pages 1

Date 6/14/2012 Time 10:03 AM

Rec Amt \$7.00

INDX✓  
ANNO  
SCAN  
CHEK

LISA SMITH, COUNTY RECORDER  
MADISON COUNTY IOWA


VANCE & HOCHSTETLER, P.C. • CONSULTING ENGINEERS • WINTERSET, IOWA 50273

CHARLES T. VANCE • 110 WEST GREEN ST., WINTERSET, IOWA • (515) 462-3995  
JAMES M HOCHSTETLER • 110 WEST GREEN ST., WINTERSET, IOWA • FAX: (515) 462-9845

PLAT OF SURVEY IN THE NORTHWEST QUARTER OF THE NORTHEAST  
QUARTER OF SECTION 15, TOWNSHIP 76 NORTH, RANGE 29 WEST OF THE  
5<sup>TH</sup> P.M., MADISON COUNTY, IOWA OWNED BY CAROLYN C. MOORE.

N. ¼ COR.  
SEC. 15-76-29  
FD CIR #6808  
POINT OF  
BEGINNING

NE COR.  
NW. ¼ NE. ¼  
FD CIR #6808

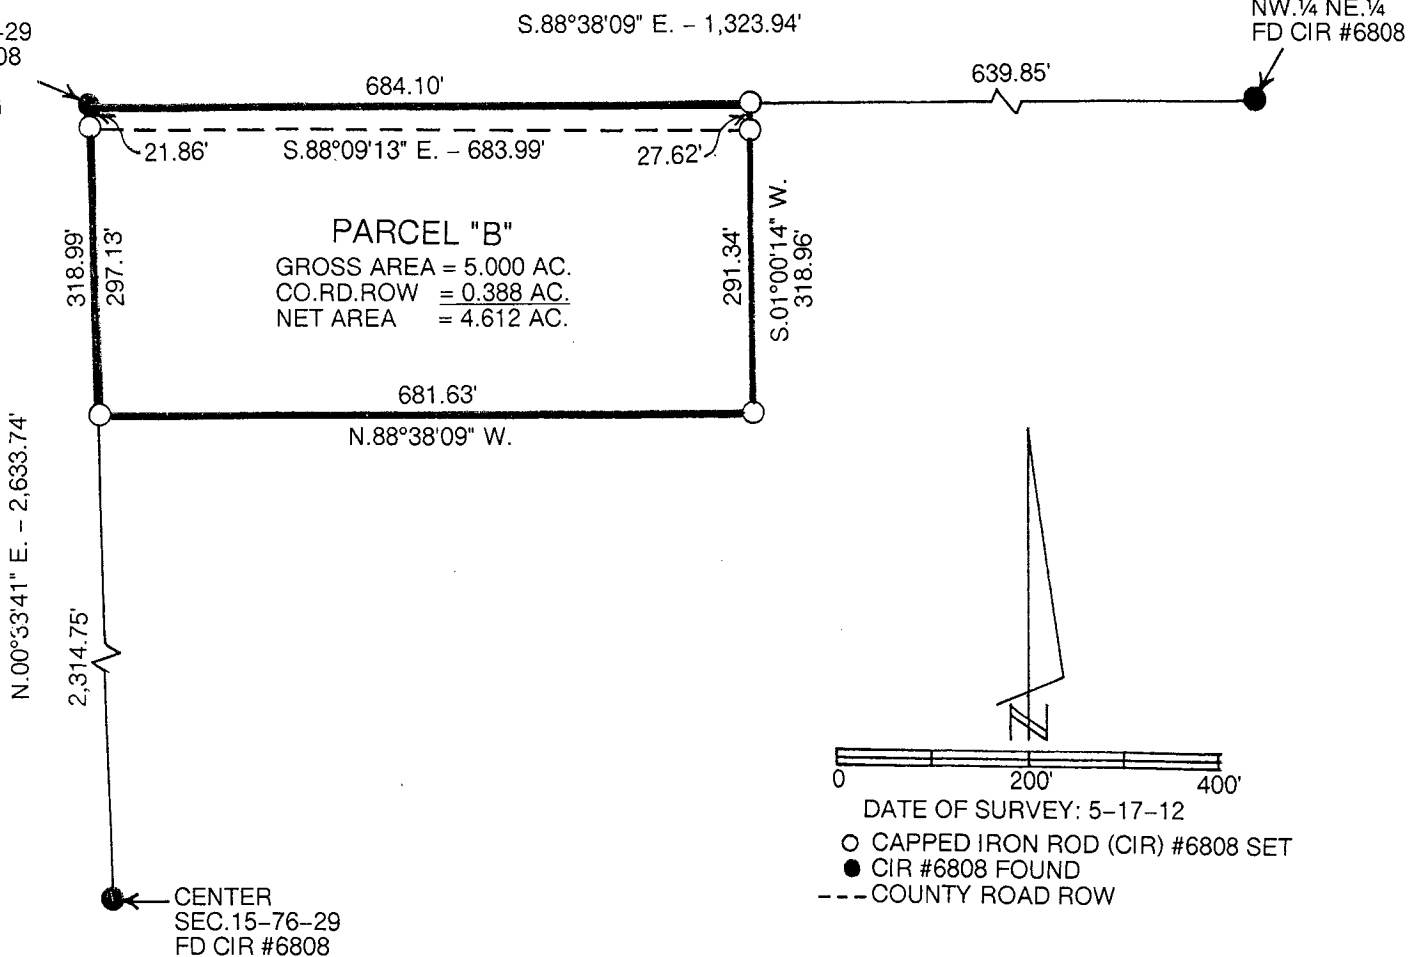

#### LEGAL DESCRIPTION:

Parcel "B" in the Northwest Quarter of the Northeast Quarter of Section 15, Township 76 North, Range 29 West of the 5<sup>th</sup> P.M., Madison County, Iowa more particularly described as follows:

Beginning at the North Quarter Corner of Section 15, Township 76 North, Range 29 West of the 5<sup>th</sup> P.M., Madison County, Iowa; thence South 88°38'09" East 684.10 feet along the North line of the Northwest Quarter of the Northeast Quarter of said Section 15; thence South 01°00'14" West 318.96 feet; thence North 88°38'09" West 681.63 feet to a point on the West line of said Northwest Quarter of the Northeast Quarter; thence North 00°33'41" East 318.99 feet to the Point of Beginning containing 5.000 acres including 0.388 acres of County Road right-of-way.

