



INDX
ANNO
SCAN
CHEK

LISA SMITH, COUNTY RECORDER
MADISON COUNTY IOWA


PREPARED BY: CRAIG S. BOLDMAN 521 WEST GREEN STREET, WINTERSET, IA 50273 PHONE (515)462-9242

UNITED STATES PUBLIC LAND SURVEY CORNER CERTIFICATE

Land Survey Monuments situated in Section 16, Township 74N, Range 27W, the Fifth Principal Meridian, MADISON County, Iowa.
Previously recorded in NONE FOUND in County Recorder's Office

Monument Description and Remarks:
W 1/4 - Located 4" metal gate post as shown in Record Survey recorded in Book 2 Page 448. This post is leaning over and is subject to be eroded away by adjacent creek. The concrete base was held for position and tied as shown.
N 1/4 - Researched county records. Nothing found. Located pointed limestone near corner post. Accepted stone.
C 1/4 - Position from intersection of opp 1/4 corners according to established procedures. Corner falls in creek. Witness corners were set to hold position

PLAN-VIEW

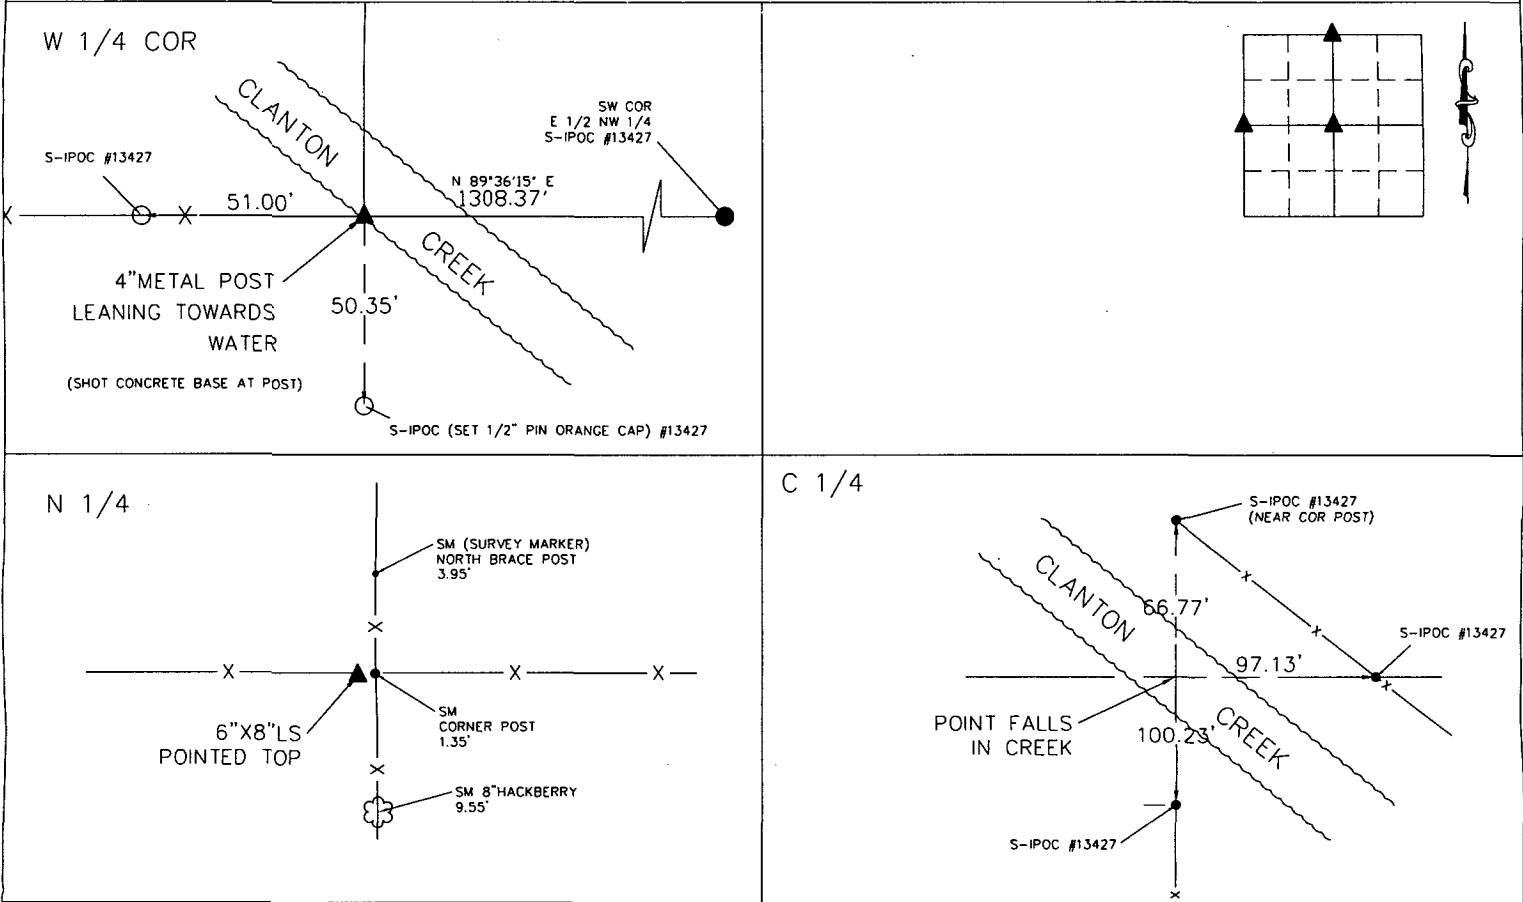


I HEREBY CERTIFY THAT THIS LAND SURVEYING DOCUMENT WAS PREPARED AND THE RELATED SURVEY WORK WAS PERFORMED BY ME OR UNDER MY DIRECT PERSONAL SUPERVISION AND THAT I AM A DULY LICENSED LAND SURVEYOR UNDER THE LAWS OF THE STATE OF IOWA

SIGNATURE: CRAIG S. BOLDMAN

DATE: 7/3/12 LICENSE NO 13427

MY RENEWAL DATE IS DECEMBER 31, 2012

COVERS SHEETS: 1

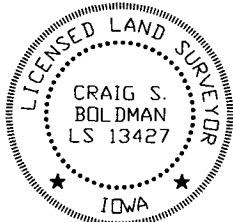

BOLDMAN SURVEYING CONSULTANTS
521 WEST GREEN STREET
WINTERSET, IOWA 50273
515-462-9242

LIST CORNERS TO BE INDEXED

Corners	Section	Township	Range
C 1/4	16	74	27
N 1/4	16	74	27
S 1/4	9	74	27
W 1/4	16	74	27
E 1/4	17	74	27

Project No.12011