



Document 2012 2902

Book 2012 Page 2902 Type 06 026 Pages 1
Date 9/28/2012 Time 11:10 AM
Rec Amt \$7.00

INDX
ANNO
SCAN
CHEK


LISA SMITH, COUNTY RECORDER
MADISON COUNTY IOWA

VANCE & HOCHSTETLER, P.C. • CONSULTING ENGINEERS • WINTERSET, IOWA 50273

12-112S

CHARLES T. VANCE • 110 WEST GREEN ST., WINTERSET, IOWA • (515) 462-3995
JAMES M HOCHSTETLER • 110 WEST GREEN ST., WINTERSET, IOWA • FAX: (515) 462-9845

PLAT OF SURVEY OF A PART OF LOT 4 OF WILSON'S FOUR ACRE LOT,
TOWN OF WINTERSET, MADISON COUNTY, IOWA
OWNED BY IB TRADING, LLC.

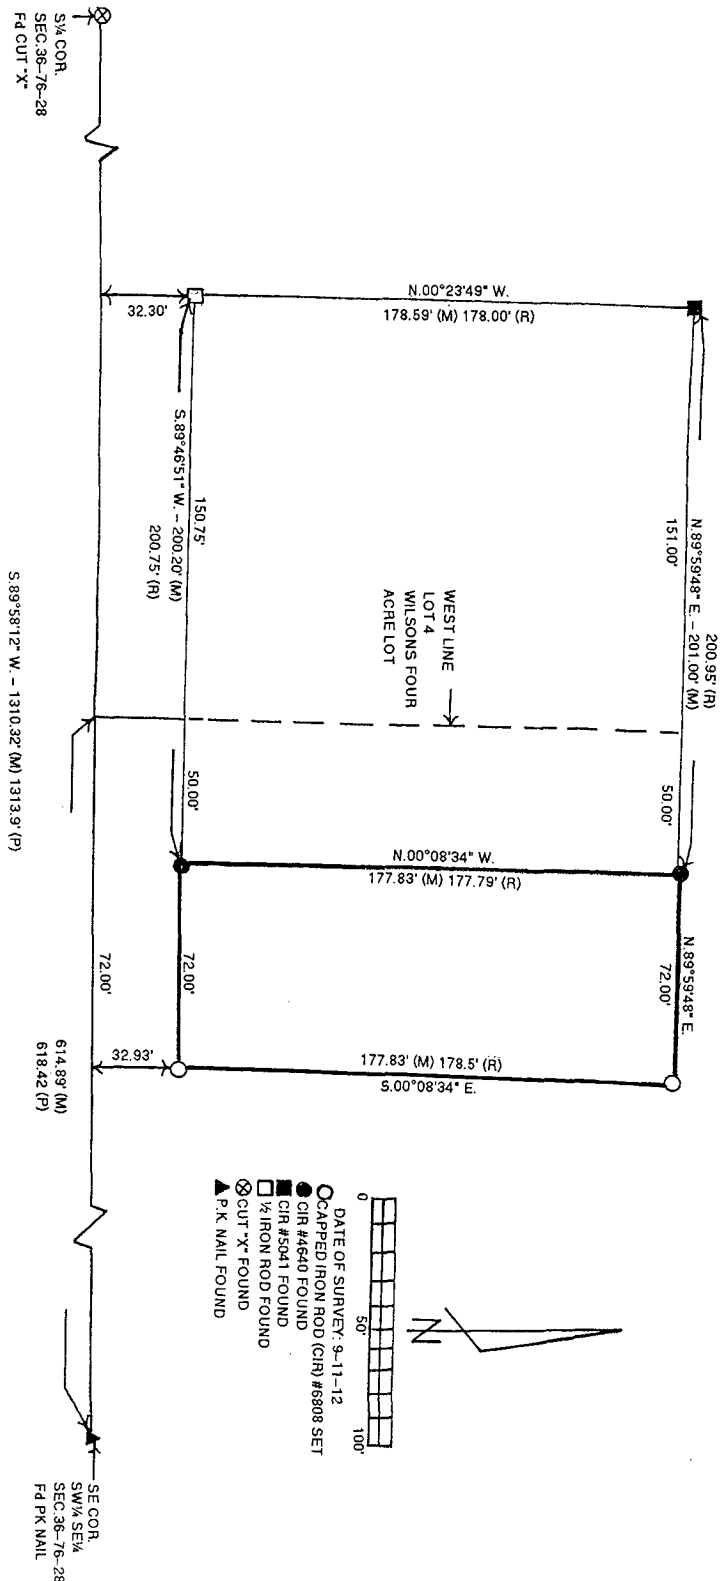

LEGAL DESCRIPTION:

A parcel described as the East 72 feet of the West 122 feet of the South 178 feet 5 inches of Lot 4, Wilson's Four Acre Lot, Town of Winterset, Madison County, Iowa.

