



Document 2012 3021

Book 2012 Page 3021 Type 06 026 Pages 1
Date 10/08/2012 Time 1:42 PM
Rec Amt \$7.00



INDX ✓
ANNO
SCAN
CHEK

LISA SMITH, COUNTY RECORDER
MADISON COUNTY IOWA

✓ PREPARED BY: BOLDMAN SURVEYING CONSULTANTS, 521 WEST GREEN STREET WINTERSET, IA PH 515-462-9242

PLAT OF SURVEY

Boundary retracement survey of part of Parcel "C" of Parcel "B" in part of the Northeast Fractional Quarter of the Northeast Quarter and the Northwest Fractional Quarter of the Northeast Quarter of Section 6, Township 74 North, Range 27 West of the 5th P.M., Madison County, Iowa.

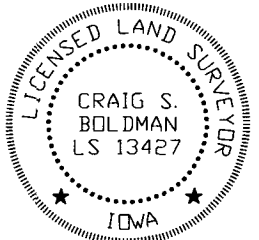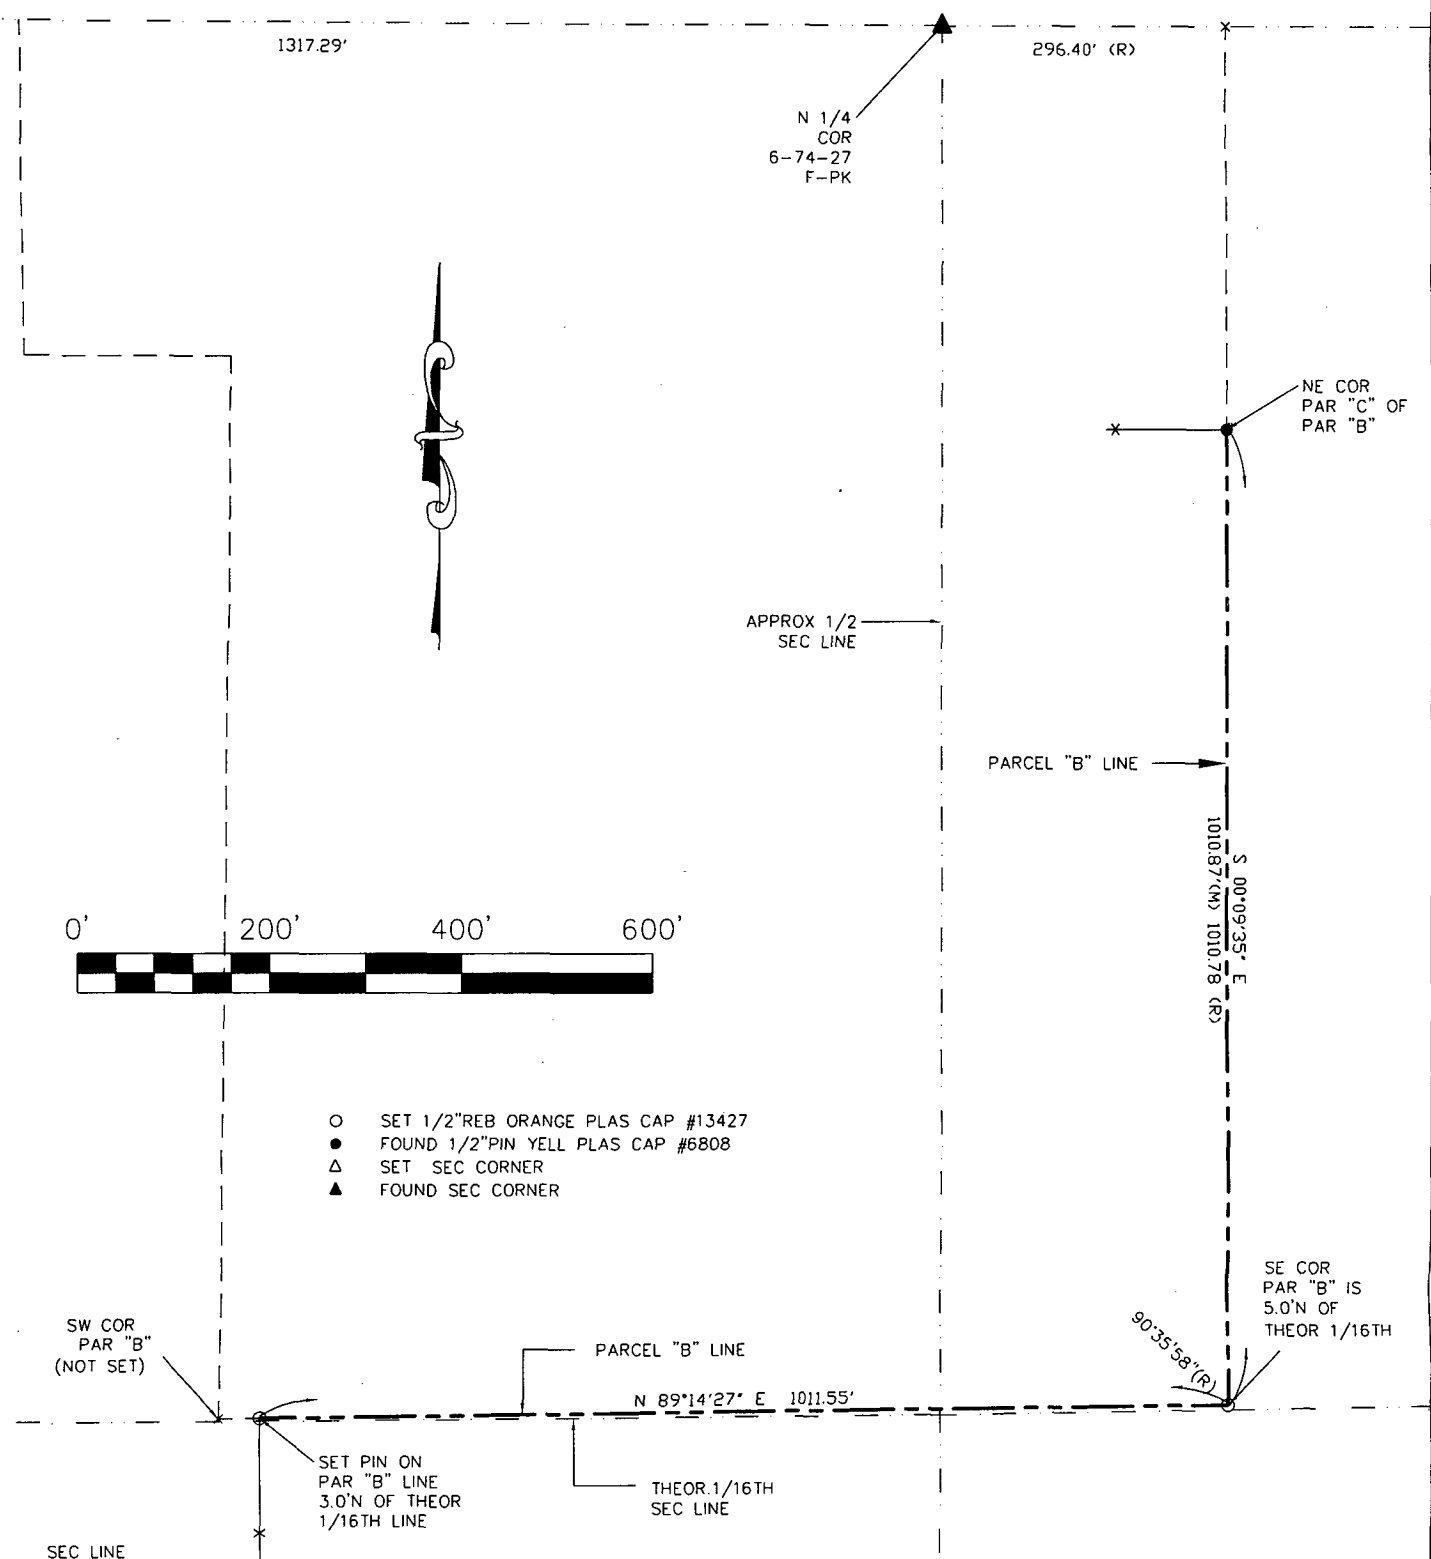

I hereby certify that this land surveying document was prepared and the related survey work was performed by me or under my direct supervision and that I am a duly licensed Land Surveyor under the laws of the State of Iowa.

Signature [Signature] Date 9-26-12
Name Craig S. Boldman P.L.S No. 13427
Renewal date is December 31, 2012
Pages or sheets covered by this seal 1

Proprietor: Mark Grossman
Requested by: Steve Agan
Date of Survey: Sept 25, 2012
Project No: 12046