



Document 2013 464

Book 2013 Page 464 Type 06 043 Pages 1

Date 2/12/2013 Time 2:43 PM

Rec Amt \$7.00

INDX ✓

ANNO

SCAN

LISA SMITH, COUNTY RECORDER
MADISON COUNTY IOWA

CHEK

VANCE & HOCHSTETLER, P.C., CONSULTING ENGINEERS, WINTERSSET, IOWA (515) 462-3995

13-115

CHARLES T. VANCE, 110 West Green St., Winterset, Iowa, 50273
JAMES M HOCHSTETLER, 110 West Green St., Winterset, Iowa 50273

UNITED STATES PUBLIC LAND SURVEY CORNER CERTIFICATE

Land Survey Monuments situated in Section OF 5, Township 74 N, Range 27 W, of the Fifth Principal Meridian, MADISON County, Iowa.
Previously recorded in _____ in County Recorder's Office.
(book, page, document number, etc.)

(Show reason for preparing this certificate, the evidence and detailed procedures used in establishing the the corner positions and monumentation found or placed.)



Monument Description and Remarks: SE COR NE 1/4 SE 1/4 - Set yellow CIR #6808
at centerline of County Road in line with old property
line fence West.
E 1/2 COR - Set yellow CIR #6808 at centerline of
County Road at midpoint between property line
fences West.

PLAN - VIEW

(Show a minimum of three reference ties to durable physical objects, relevant monuments and physical conditions that will enable recovery of the corner.)

SE COR.
NE 1/4 SE 1/4

E 1/2 COR.

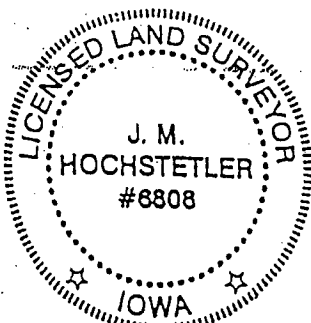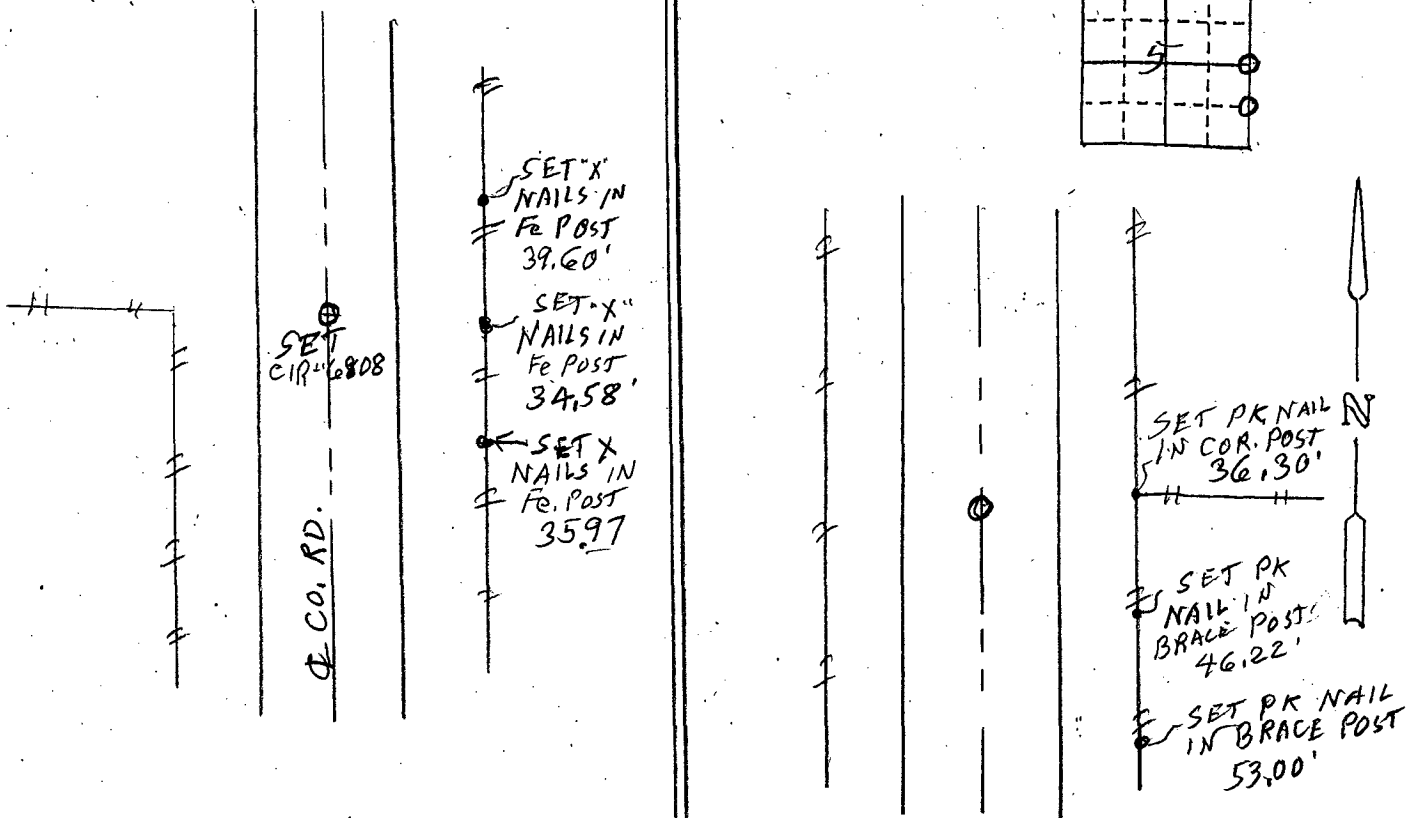

I hereby certify that this land surveying document was prepared and the related survey work was performed by me or under my direct personal supervision and that I am a duly licensed Land Surveyor under the laws of the State of Iowa.

J. M. Hochstetler
J.M. HOCHSTETLER

License number 6808 Date 2/11/13My license renewal date is December 31, 2013Pages or sheets covered by this seal: 1

List Corners to be Indexed

Corners	Section	Twp	Range
SE COR NE 1/4 SE 1/4	5	74N	27W
E 1/2 COR	5	74N	27W