



Document 2013 598

Book 2013 Page 598 Type 06 026 Pages 1

Date 2/26/2013 Time 12:05 PM

Rec Amt \$7.00

INDX ✓
ANNO
SCAN
CHEK


LISA SMITH, COUNTY RECORDER
MADISON COUNTY IOWA

VANCE & HOCHSTETLER, P.C. • CONSULTING ENGINEERS • WINTERSET, IOWA 50273

13-24S

CHARLES T. VANCE • 110 WEST GREEN ST., WINTERSET, IOWA • (515) 462-3995
JAMES M HOCHSTETLER • 110 WEST GREEN ST., WINTERSET, IOWA • FAX: (515) 462-9845

PROPERTY LINE RETRACEMENT SURVEY TO ESTABLISH AND MARK THE SOUTH
AND EAST LINE OF THE NORTH HALF OF THE NORTHWEST QUARTER OF THE
SOUTHWEST QUARTER OF SECTION 36, TOWNSHIP 74 NORTH, RANGE 27
WEST OF THE 5TH P.M., MADISON COUNTY, IOWA FOR FENCING
PURPOSES, FOR SCOTT L. & JENNIFER J. ALLEN.

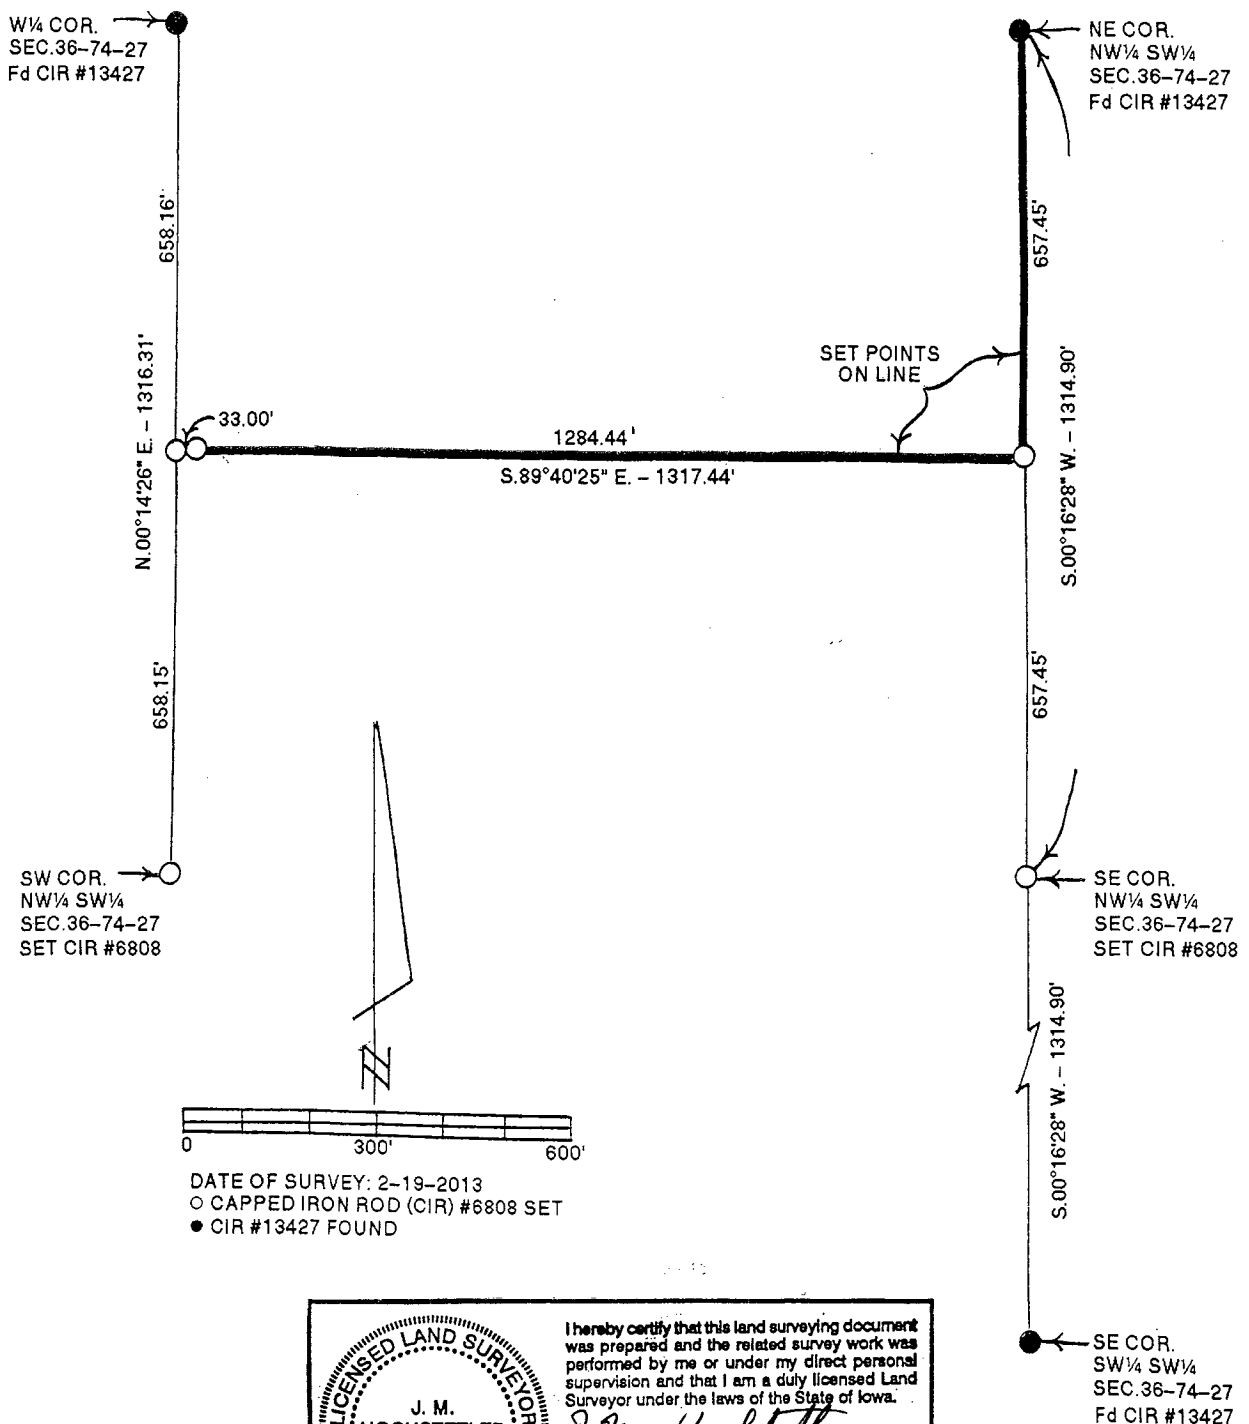

DATE OF SURVEY: 2-19-2013
○ CAPPED IRON ROD (CIR) #6808 SET
● CIR #13427 FOUND

