

LISA SMITH, COUNTY RECORDER
MADISON COUNTY IOWA

VANCE & HOCHSTETLER, P.C., CONSULTING ENGINEERS, WINTERSSET, IOWA (515) 462-3995

CHARLES T. VANCE, 110 West Green St., Winterset, Iowa, 50273

JAMES M HOCHSTETLER, 110 West Green St., Winterset, Iowa 50273



UNITED STATES PUBLIC LAND SURVEY CORNER CERTIFICATE

Land Survey Monuments situated in Section 36, Township 74 N, Range 27 W, of the Fifth Principal Meridian, MADISON County, Iowa.
Previously recorded in _____ in County Recorder's Office.
(book, page, document number, etc.)

(Show reason for preparing this certificate, the evidence and detailed procedures used in establishing the the corner positions and monumentation found or placed.)

Monument Description and Remarks: W $\frac{1}{4}$ COR. - Found CIR #13427 at
center line of County Road & projection of tied E $\frac{1}{4}$ Cor. through
tied NE Cor. NW $\frac{1}{4}$ SW $\frac{1}{4}$ but not tied by Boldman,
SW Cor. NW $\frac{1}{4}$ SW $\frac{1}{4}$ - Set yellow CIR #6808 at intersection of projection
of N&S. Road and projection of E Road from West.
SE Cor. NW $\frac{1}{4}$ SW $\frac{1}{4}$ - Set yellow CIR #6808 at midpoint on line between
tied NE Cor. NW $\frac{1}{4}$ SW $\frac{1}{4}$ and tied SE Cor. SW $\frac{1}{4}$ SW $\frac{1}{4}$.
PLAN - VIEW

(Show a minimum of three reference ties to durable physical objects, relevant monuments and physical conditions that will enable recovery of the corner.)

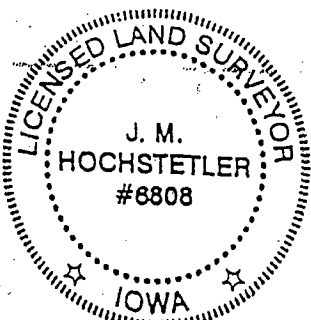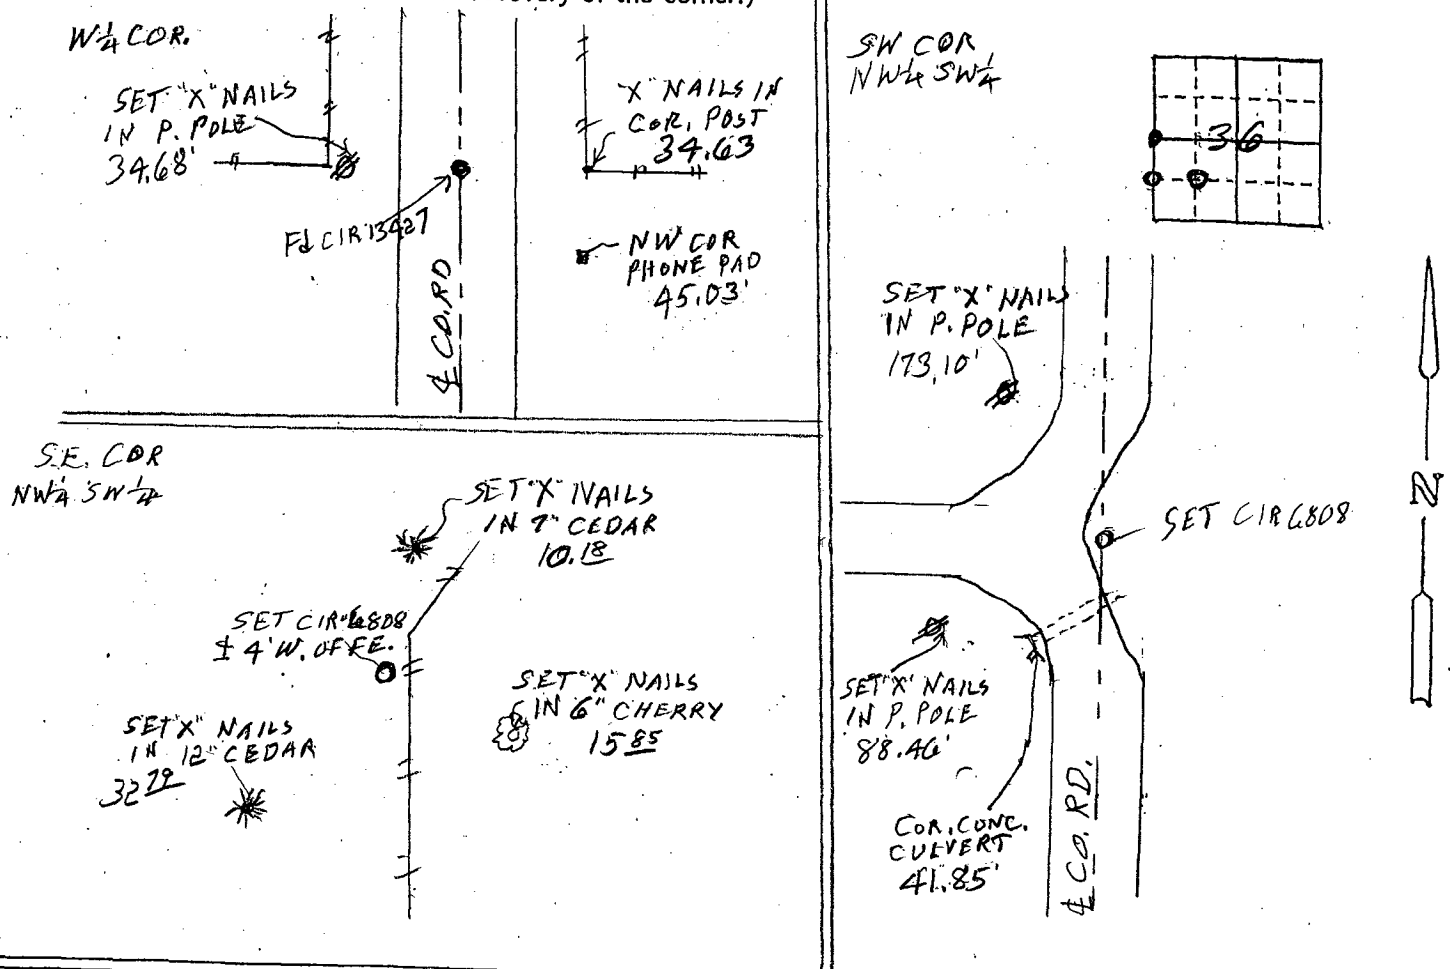

I hereby certify that this land surveying document was prepared and the related survey work was performed by me or under my direct personal supervision and that I am a duly licensed Land Surveyor under the laws of the State of Iowa.

J. M. Hochstetler
J.M. HOCHSTETLER
License number 6808 Date 2/21/13
My license renewal date is December 31, 2013
Pages or sheets covered by this seal: 1

List Corners to be Indexed

Corners	Section	Twp	Range
W $\frac{1}{4}$ COR.	36	74 N	27 W
SE COR.	36	74 N	27 W
NW $\frac{1}{4}$ SW $\frac{1}{4}$	36	74 N	27 W
SW COR.	36	74 N	27 W
NW $\frac{1}{4}$ SW $\frac{1}{4}$	36	74 N	27 W