



Document 2013 1059

Book 2013 Page 1059 Type 06 043 Pages 1

Date 4/15/2013 Time 8:42 AM

Rec Amt \$7.00

INDX
ANNO
SCAN
CHK

LISA SMITH, COUNTY RECORDER
MADISON COUNTY IOWA

PREPARED BY: CRAIG S. BOLDMAN 521 WEST GREEN STREET, WINTERSET, IA 50273 PHONE (515)462-9242


UNITED STATES PUBLIC LAND SURVEY CORNER CERTIFICATE

Land Survey Monuments situated in Section 1, Township 76N, Range 27W, the Fifth Principal Meridian, Madison County, Iowa.
Previously recorded in Book 2005 Page 889 in County Recorder's Office

Monument Description and Remarks:

NE cor- 1918 E.B Hiatt reported a spike by R.A. Greene. Not Found. 2001 R.L. Stumbo reestablishes the Township corner and sets 1/2" rebar yellow plastic cap. Point was found and accepted. Searched records no ties found. N1/4 NE 1/4 - Original corner by R.L. Greene missing Found 1/2" rebar orange plastic cap in fenceline used in survey by C.S. Boldman in 2005. No ties found. E1/4 NE 1/4 - Stake set by R.L. Greene missing. Set 1/2" rebar orange plastic cap at midpoint

PLAN-VIEW

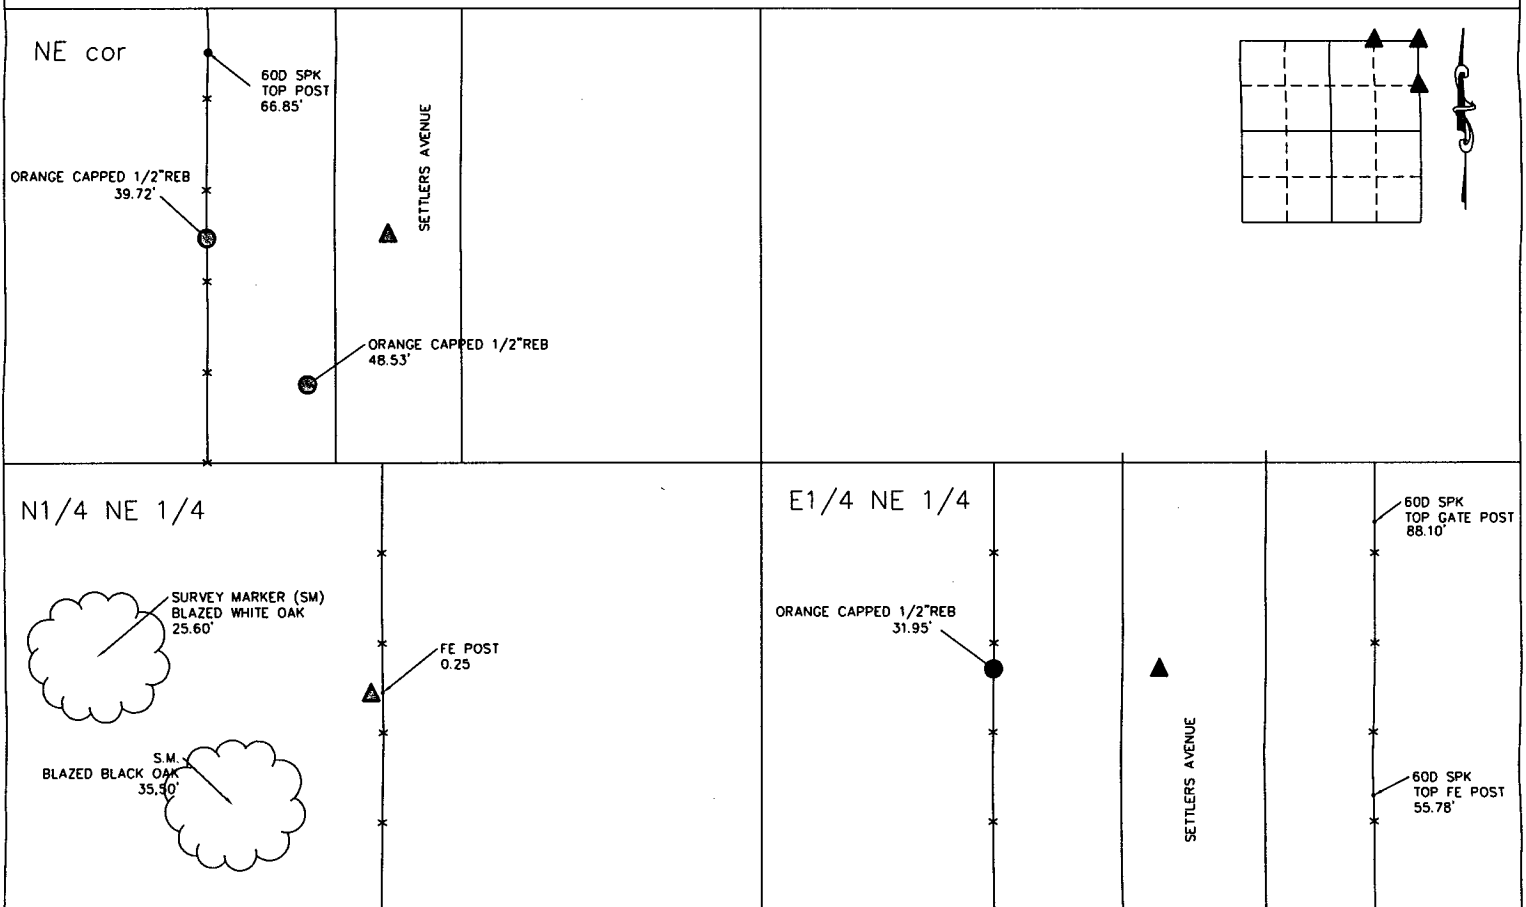


I HEREBY CERTIFY THAT THIS LAND SURVEYING DOCUMENT WAS PREPARED AND THE RELATED SURVEY WORK WAS PERFORMED BY ME OR UNDER MY DIRECT PERSONAL SUPERVISION AND THAT I AM A DULY LICENSED LAND SURVEYOR UNDER THE LAWS OF THE STATE OF IOWA

SIGNATURE Craig S. Boldman
CRAIG S. BOLDMAN

DATE: 4-10-13 LICENSE NO 13427

MY RENEWAL DATE IS DECEMBER 31, 2014

COVERS SHEETS 1

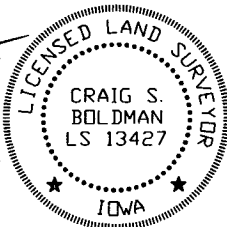

LIST CORNERS TO BE INDEXED

Corners	Section	Township	Range
NE	01	76	27
E1/4 NE1/4	01	76	27
N1/4 NE1/4	01	76	27
NW	06	76	26
SW	31	77	26
SE	36	77	27

Project No. 13016