



Document 2013 1768

Book 2013 Page 1768 Type 06 026 Pages 1
Date 6/11/2013 Time 3:48 PM
Rec Amt \$7.00

INDX
ANNO
SCAN
CHK

LISA SMITH, COUNTY RECORDER
MADISON COUNTY IOWA


VANCE & HOCHSTETLER, P.C. • CONSULTING ENGINEERS • WINTERSET, IOWA 50273

13-885

CHARLES T. VANCE • 110 WEST GREEN ST., WINTERSET, IOWA • (515) 462-3995
JAMES M HOCHSTETLER • 110 WEST GREEN ST., WINTERSET, IOWA • FAX: (515) 462-9845

Plat Amends a Plat filed on March 28, 1997 in Book 2, Page ~~764~~ **769**
Amended at the request of owner to increase area.

AMENDED PLAT OF SURVEY OF PARCEL "A" IN THE NORTHEAST QUARTER
OF THE SOUTHEAST QUARTER OF SECTION 9, TOWNSHIP 77 NORTH,
RANGE 27 WEST OF THE 5TH P.M., MADISON COUNTY, IOWA
OWNED BY JAMES J. & PAULA MEYER.

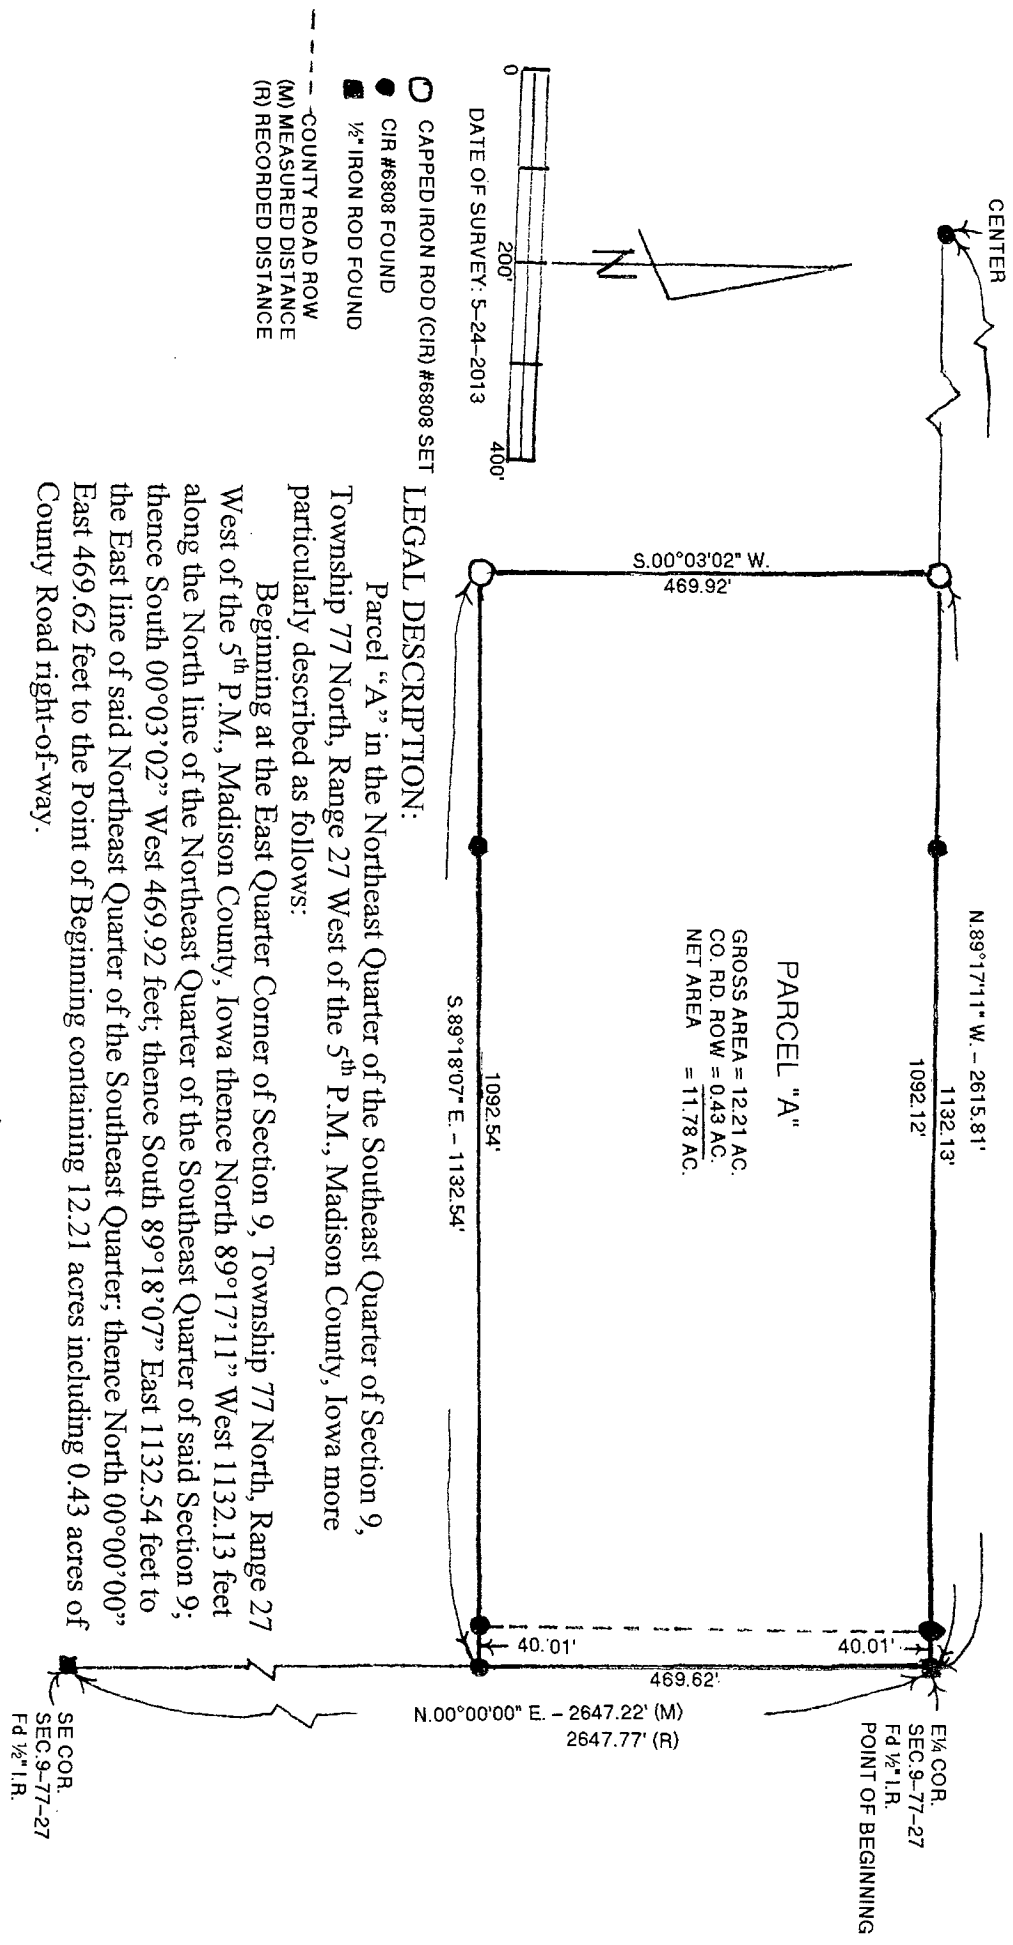

LICENSED LAND SURVEYOR
J. M.
HOCHSTETLER
#6808
IOWA

I hereby certify that this land surveying document was prepared and the related survey work was performed by me or under my direct personal supervision and that I am a duly licensed Land Surveyor under the laws of the State of Iowa.

J.M. Hochstetler
J.M. HOCHSTETLER
License number 6808 Date 6/17/13
My license renewal date is December 31, 2015
Pages or sheets covered by this seal: 1