



INDX ✓
ANNO
SCAN
CHK

LISA SMITH, COUNTY RECORDER
MADISON COUNTY IOWA

VANCE & HOCHSTETLER, P.C., CONSULTING ENGINEERS, WINTERSSET, IOWA (515) 462-3995
CHARLES T. VANCE, 110 West Green St., Winterset, Iowa, 50273
JAMES M HOCHSTETLER, 110 West Green St., Winterset, Iowa 50273

11-355

UNITED STATES PUBLIC LAND SURVEY CORNER CERTIFICATE



OF
Land Survey Monuments situated in Section 2 Township 76 N Range
29 W of the Fifth Principal Meridian, MADISON County, Iowa.
Previously recorded in _____ in County Recorder's Office.
(book, page, document number, etc.)

(Show reason for preparing this certificate, the evidence and detailed procedures used in establishing the the corner positions and monumentation found or placed.)

Monument Description and Remarks: W $\frac{1}{4}$ Cor. - Found $\frac{1}{2}$ " Iron Rod 6" deep
at the intersection of the centerline of an East & West
road with the centerline of a road from the North.
NE Cor. NW $\frac{1}{4}$ SW $\frac{1}{4}$ - Found $\frac{1}{2}$ " Iron Rod 1" deep at intersection
of centerline of an East & West Road with the centerline
of a County road from the South.

PLAN - VIEW

(Show a minimum of three reference ties to durable physical objects, relevant monuments and physical conditions that will enable recovery of the corner.)

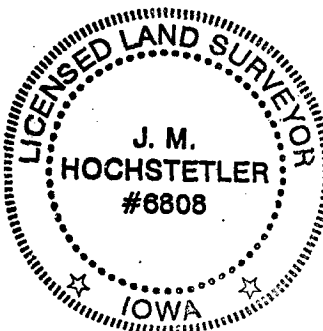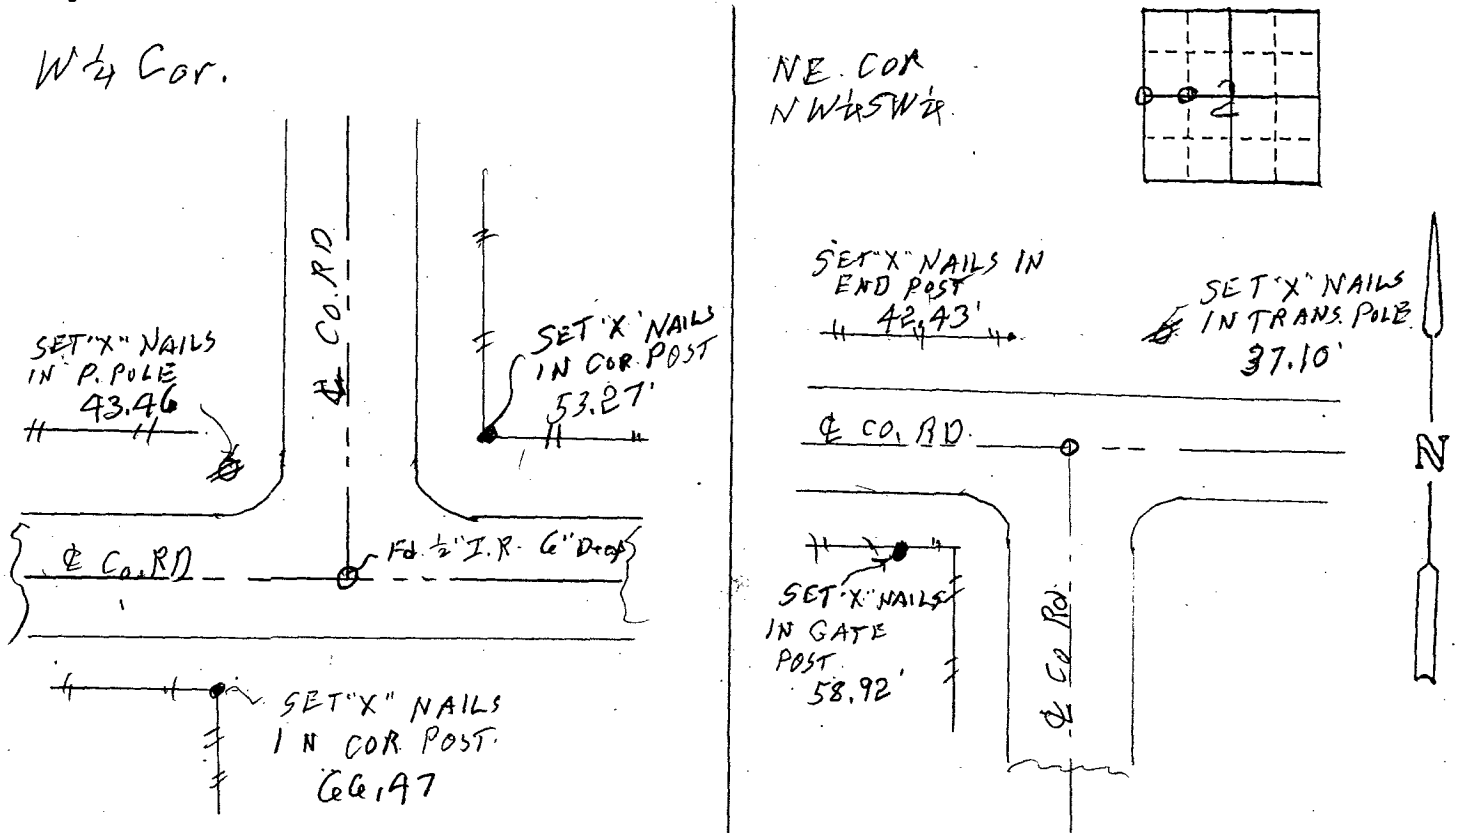

I hereby certify that this land surveying document was prepared and the related survey work was performed by me or under my direct personal supervision and that I am a duly licensed Land Surveyor under the laws of the State of Iowa.

J. M. Hochstetler
J.M. HOCHSTETLER
License number 6808 Date 7/15/13
My license renewal date is December 31, 2013
Pages or sheets covered by this seal: 1

List Corners to be Indexed

Corners	Section	Twp	Range
W $\frac{1}{4}$ COR.	2	76 N	29 W
NE COR	2	76 N	29 W
NW $\frac{1}{4}$ SW $\frac{1}{4}$	2	76 N	29 W