

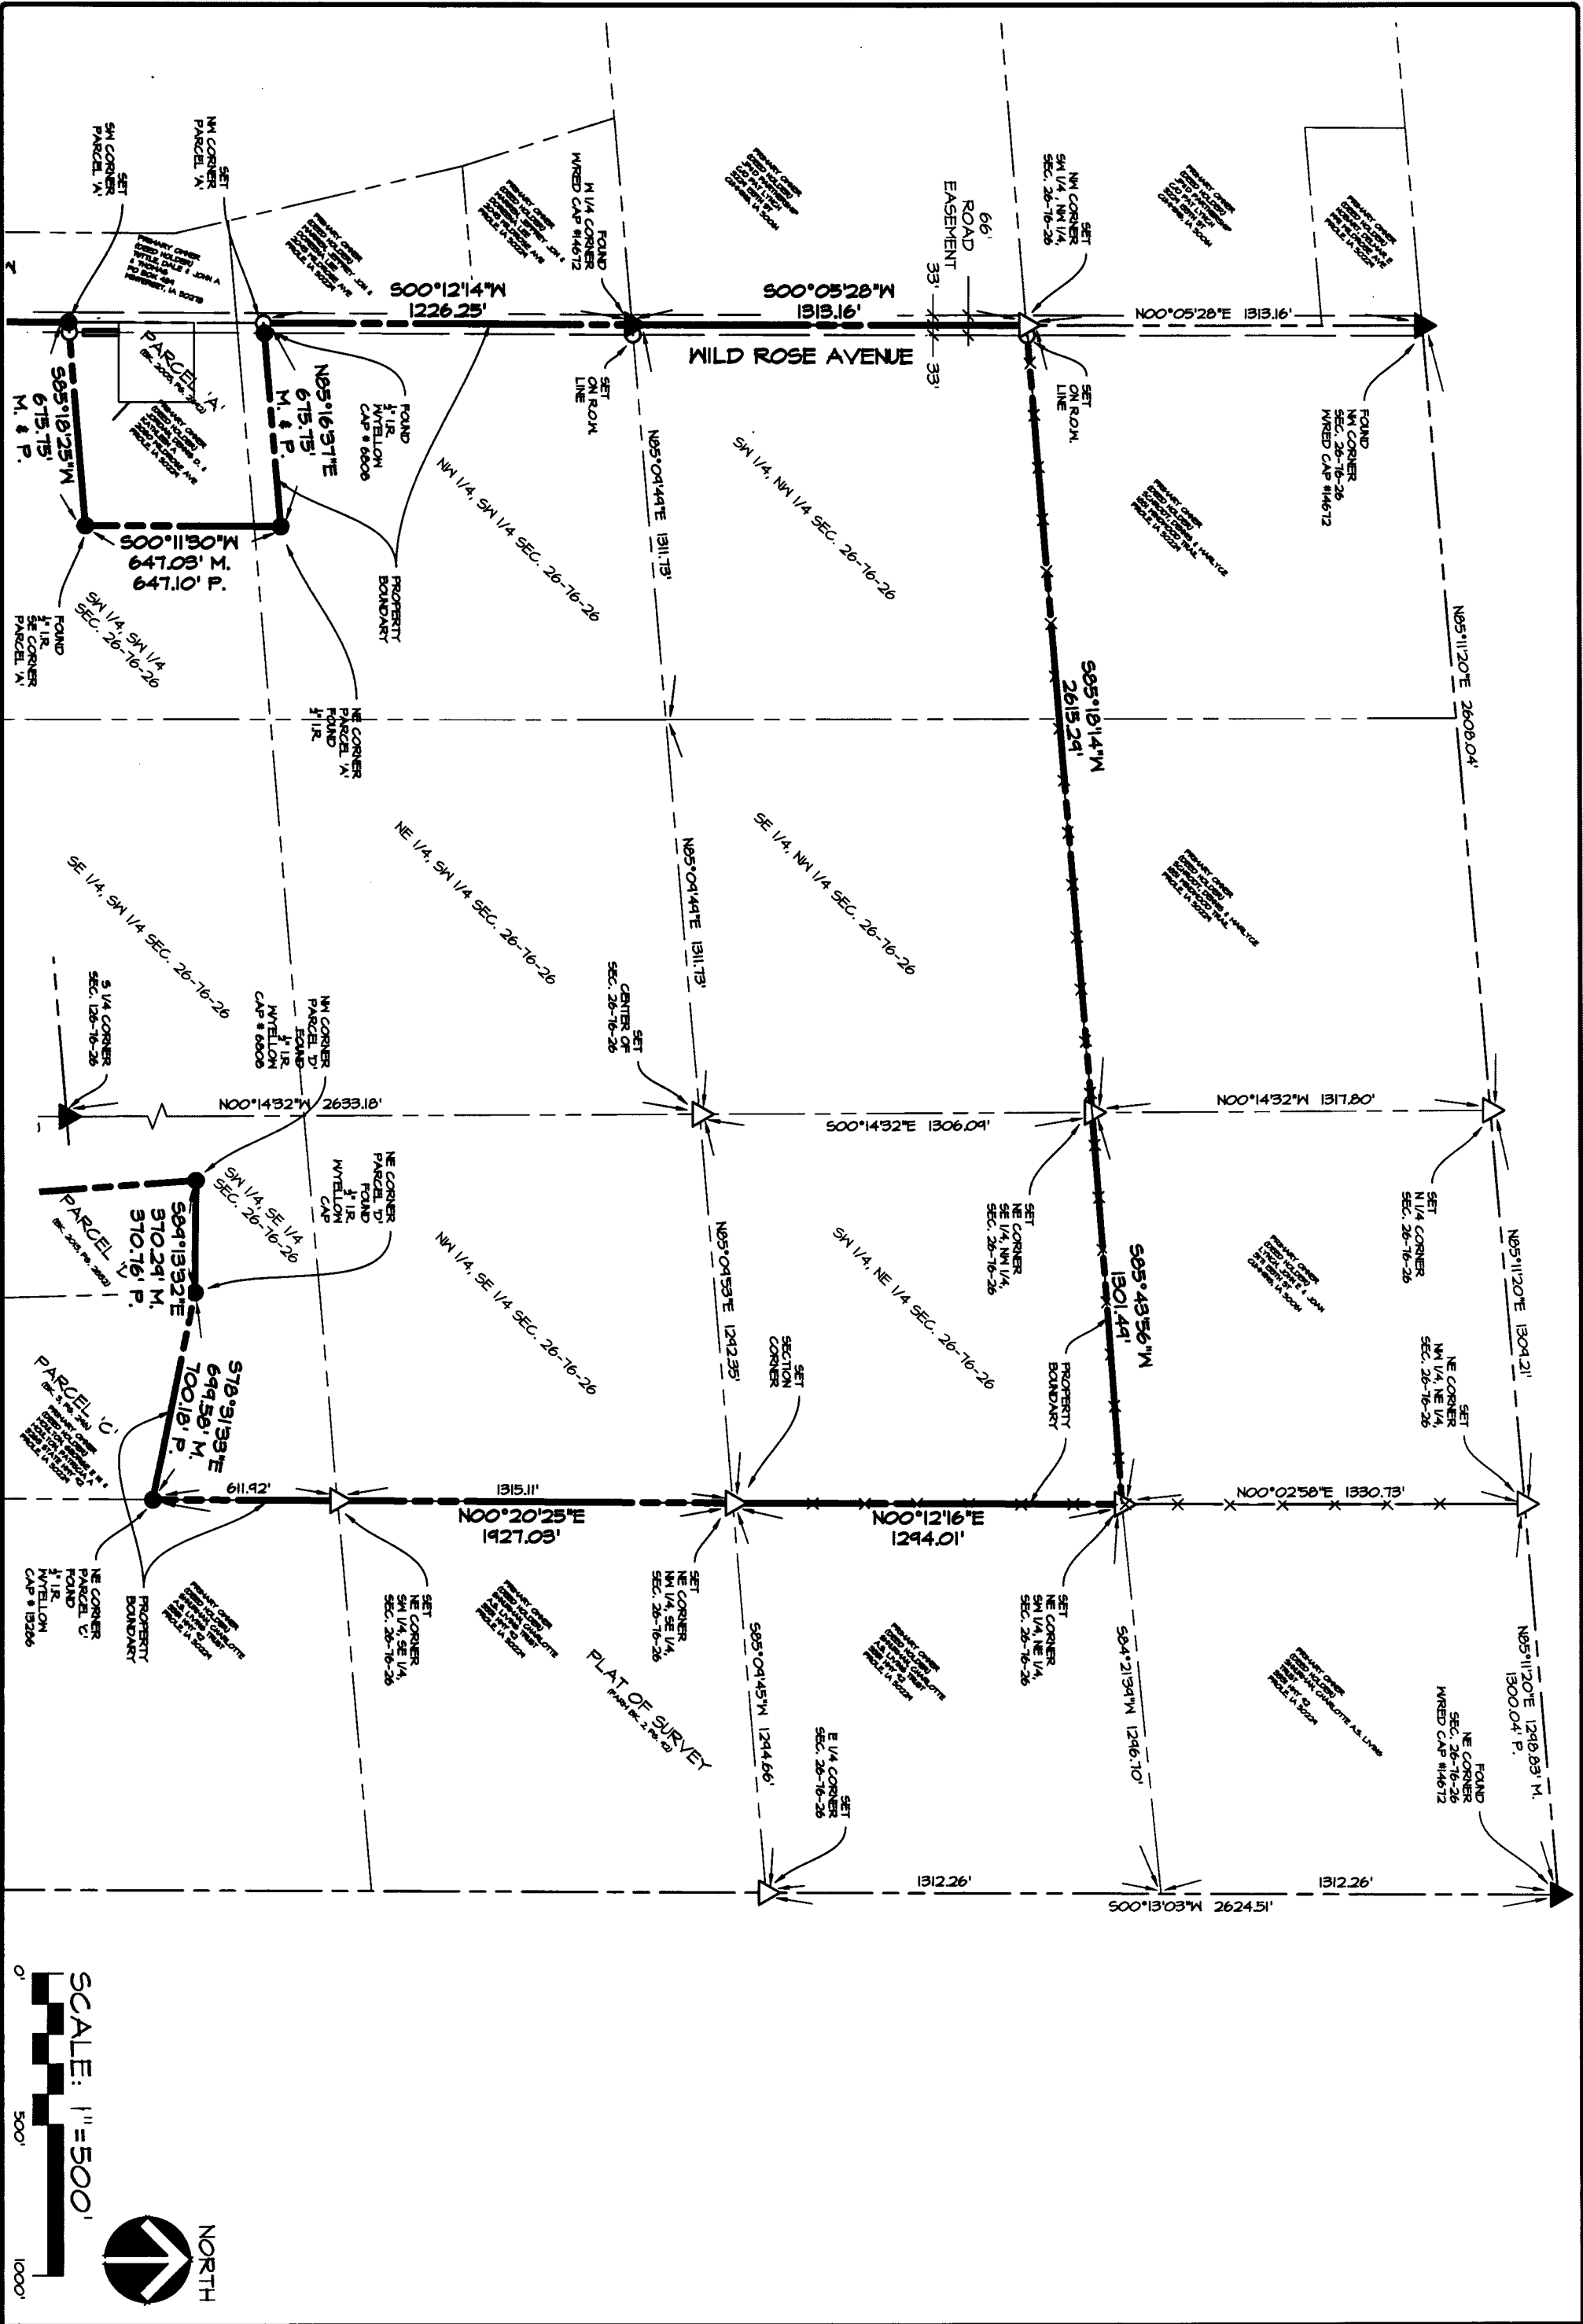


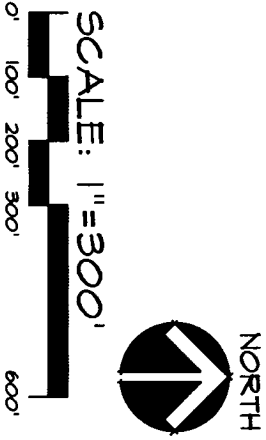


ASHNORTH SOUTH STRIP CENTER  
WAUKEE, IOWA  
SHEET 3

| DATE:                 | DECEMBER 16, 2016 | REVISIONS | COMMENTS |
|-----------------------|-------------------|-----------|----------|
| DATE OF SURVEYED DATE | JAN 11, 2017      | 1         |          |
| DESIGNED BY:          | JAN 11, 2017      | 2         |          |
| DRAWN BY:             | JAN 11, 2017      | 3         |          |

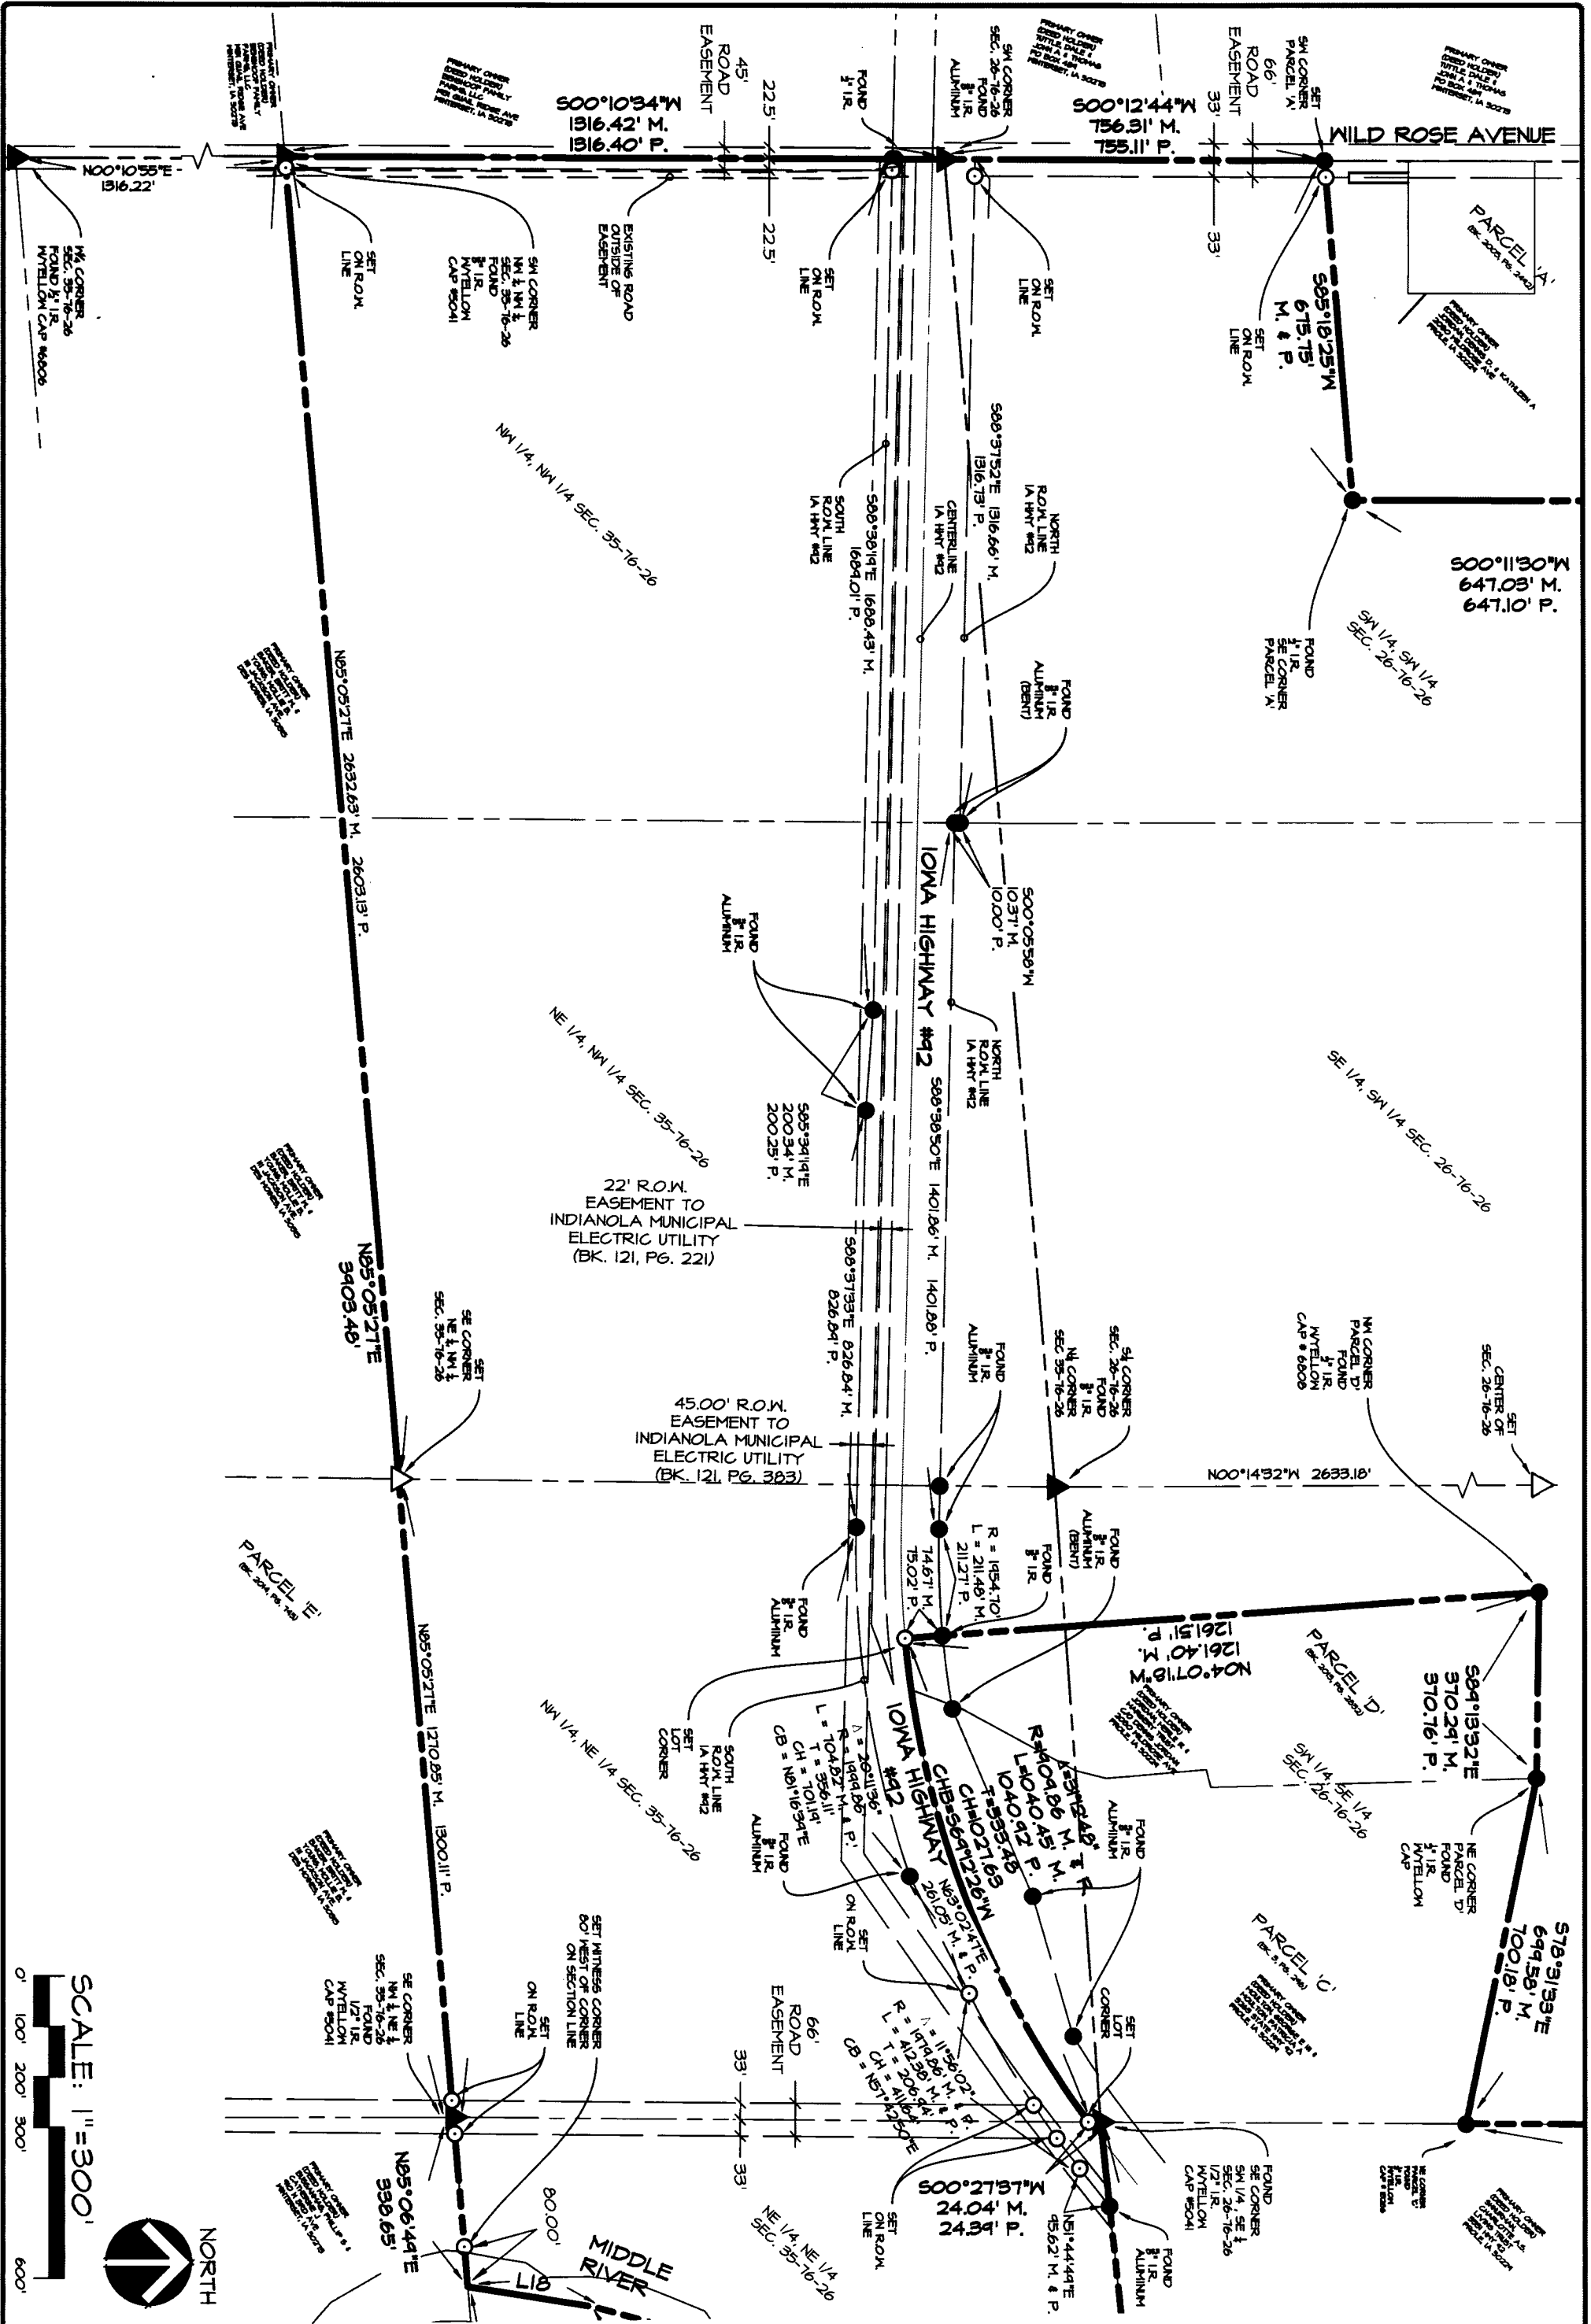

Civil Engineering Consultants, Inc.

2400 86th Street . Unit 12 . Des Moines, Iowa 50322  
515.276.4884 . Fax: 515.276.7084 . mail@ceclac.com

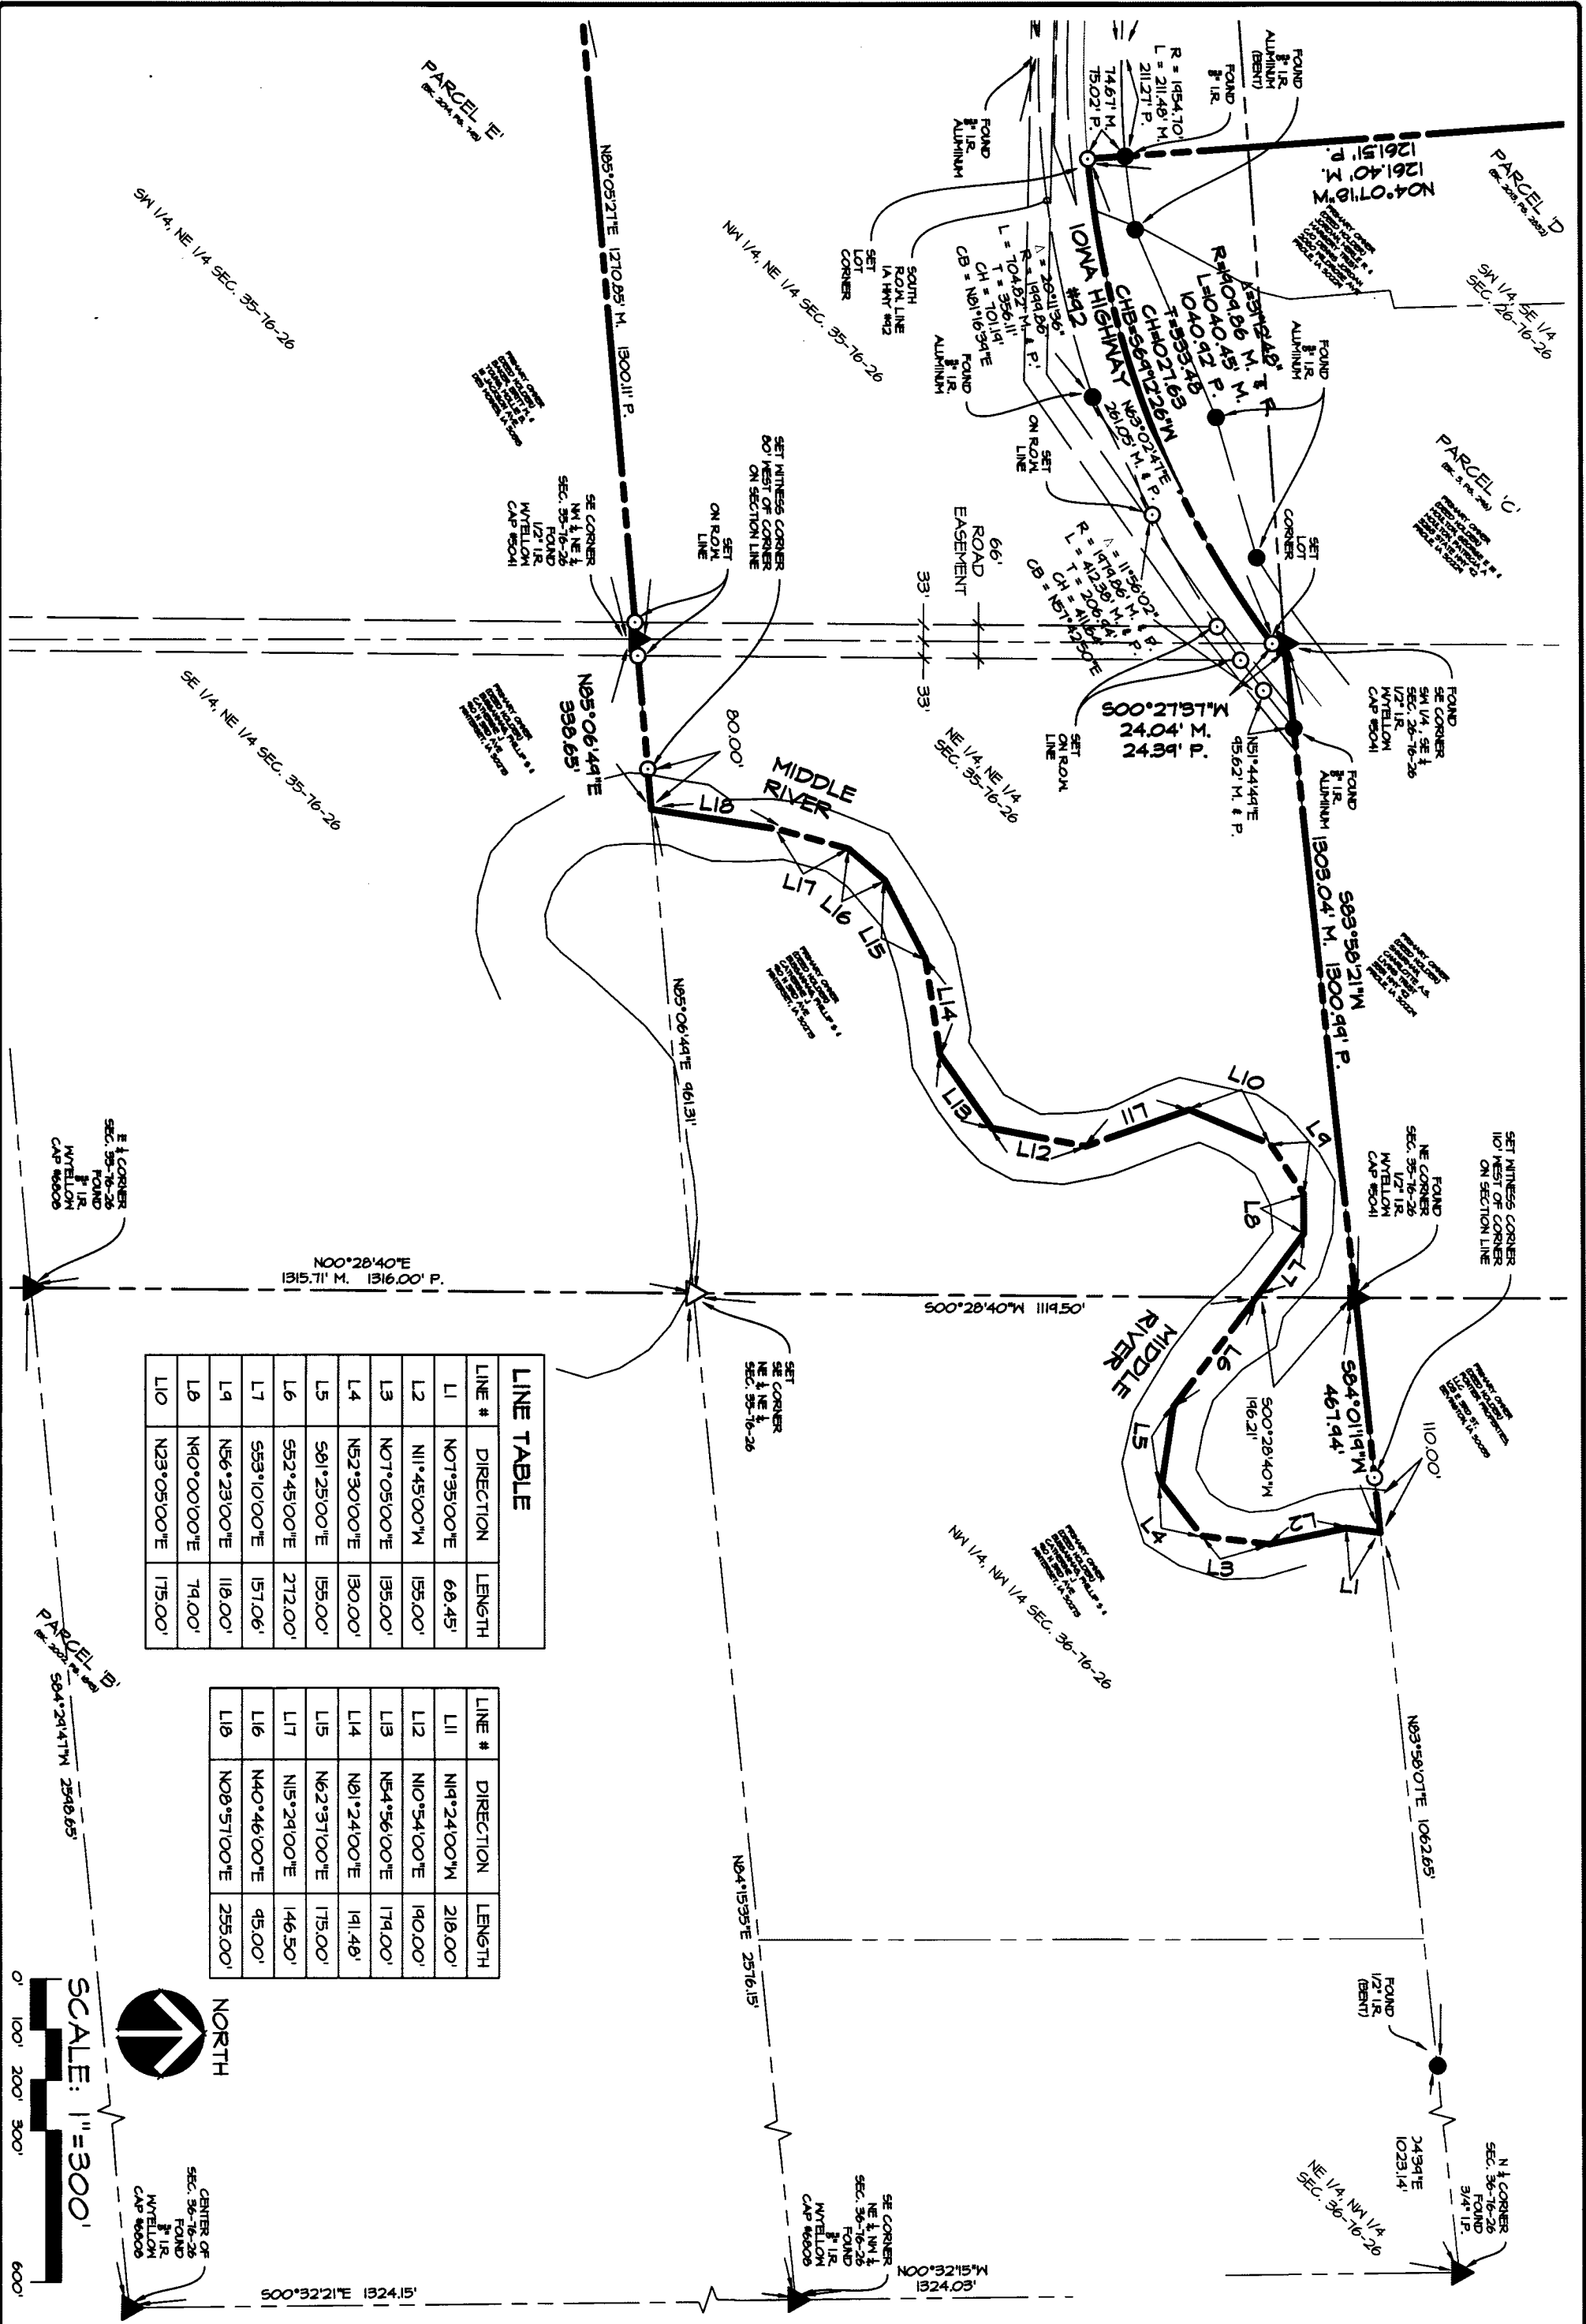

| LINE TABLE |             |         |
|------------|-------------|---------|
| LINE #     | DIRECTION   | LENGTH  |
| L1         | N07°35'00"E | 68.45'  |
| L2         | N11°45'00"W | 155.00' |
| L3         | N07°05'00"E | 135.00' |
| L4         | N52°30'00"E | 130.00' |
| L5         | S01°25'00"E | 155.00' |
| L6         | S52°45'00"E | 272.00' |
| L7         | S53°10'00"E | 157.06' |
| L8         | N56°23'00"E | 118.00' |
| L9         | N40°00'00"E | 74.00'  |
| L10        | N23°05'00"E | 175.00' |

| LINE # | DIRECTION   | LENGTH  |
|--------|-------------|---------|
| L11    | N14°24'00"W | 218.00' |
| L12    | N10°54'00"E | 190.00' |
| L13    | N54°56'00"E | 174.00' |
| L14    | N01°24'00"E | 191.48' |
| L15    | N62°37'00"E | 175.00' |
| L16    | N15°24'00"E | 146.50' |
| L17    | N40°46'00"E | 95.00'  |
| L18    | N08°57'00"E | 255.00' |

