

LISA SMITH, COUNTY RECORDER
MADISON COUNTY IOWA

Prepared by: Mark A. McMurphy, Abaci Consulting Inc, 101 NE Circle Dr, Grimes IA, 50111; (515)986-5048


UNITED STATES PUBLIC LAND SURVEY CORNER CERTIFICATE

of
LAND SURVEY MONUMENTS SITUATED IN SECTION 30, TOWNSHIP 77 N, RANGE
27 W, of the Fifth Principal Meridian, Madison County, Iowa.

Monument Description & Remarks:

S1/4 Corner - Searched, found nothing. Set in fence line running north and on line between the SW Cor SE1/4 SW1/4 and SE Corner SW1/4 SE1/4.

PLAN VIEW

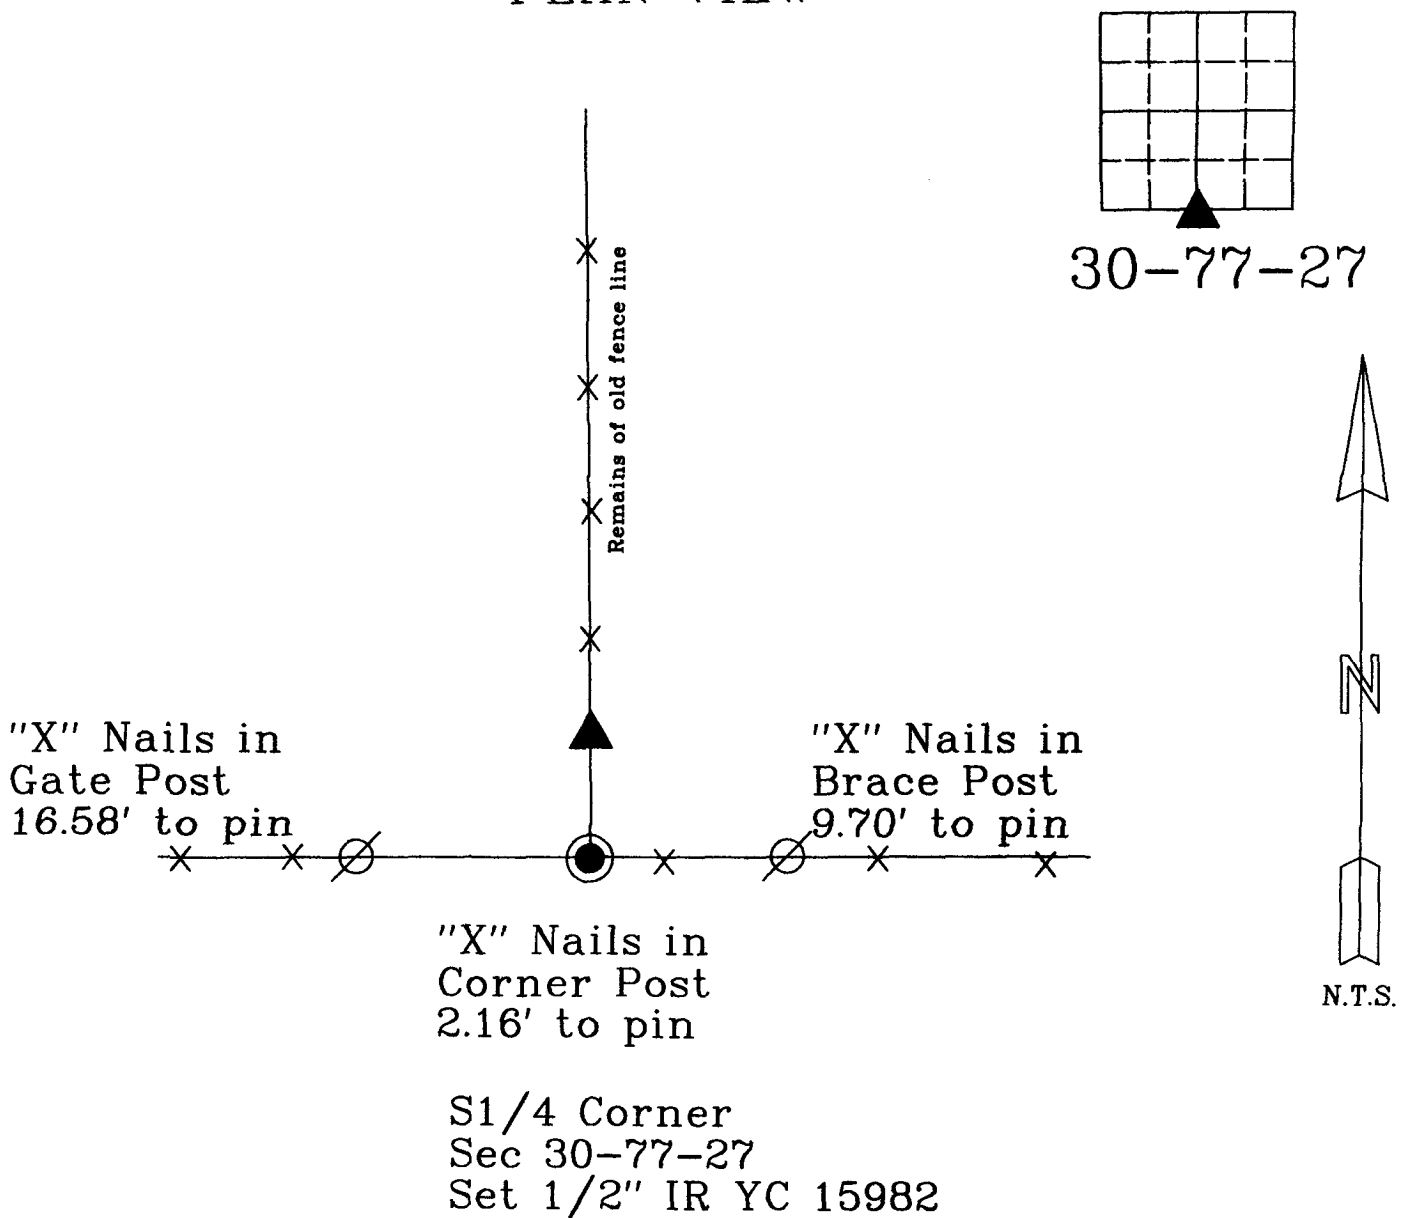


17083

I HEREBY CERTIFY THAT THIS SURVEYING DOCUMENT WAS PREPARED AND THE RELATED WORK WAS PERFORMED BY ME OR UNDER MY DIRECT PERSONAL SUPERVISION, AND THAT I AM A DULY LICENSED PROFESSIONAL LAND SURVEYOR UNDER THE LAWS OF THE STATE OF IOWA.

Vincent E. Piagentini 3/29/17
VINCENT E. PIAGENTINI, IOWA LIC. NO 15982 DATE

MY LICENSE RENEWAL DATE IS DECEMBER 31, 2018.

ADDITIONAL PAGES CERTIFIED (NONE UNLESS INDICATED HERE) This sheet only.

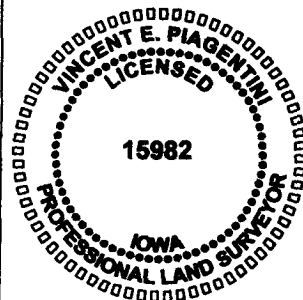

Corners to be Indexed:

Corner	Section	Twp	Range
S1/4	30	T77N	R27W
N1/4	31	T77N	R27W