


INDEX LEGEND

Location:: Gaff & Bevington Addition
Requestor: Stromax Construction
Proprietor: Stromax Construction
Project :17012 Date of Survey: 3/30/17
Surveyor: Craig S. Boldman
Surveyor Co: Boldman Surveying Consultants
Return to: Craig S.Boldman, 521West Green St
Winterset, IA 50273 or boldland @ mchsi.com

PLAT OF SURVEY

RETRACEMENT PLAT OF SURVEY of Lot Six (6) in Block One (1) of Gaff & Bevington Addition to the Original Town of Winterset, Madison County, Iowa

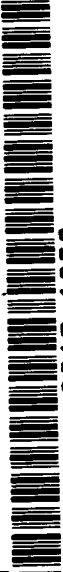

Document 2017 1050


Book 2017 Page 1050 Type 06 026 Pages 1

Date 4/03/2017 Time 3:56:20PM

Rec Amt \$7.00

INDX
ANNO
SCAN
CHECK

LISA SMITH, COUNTY RECORDER
MADISON COUNTY IOWA

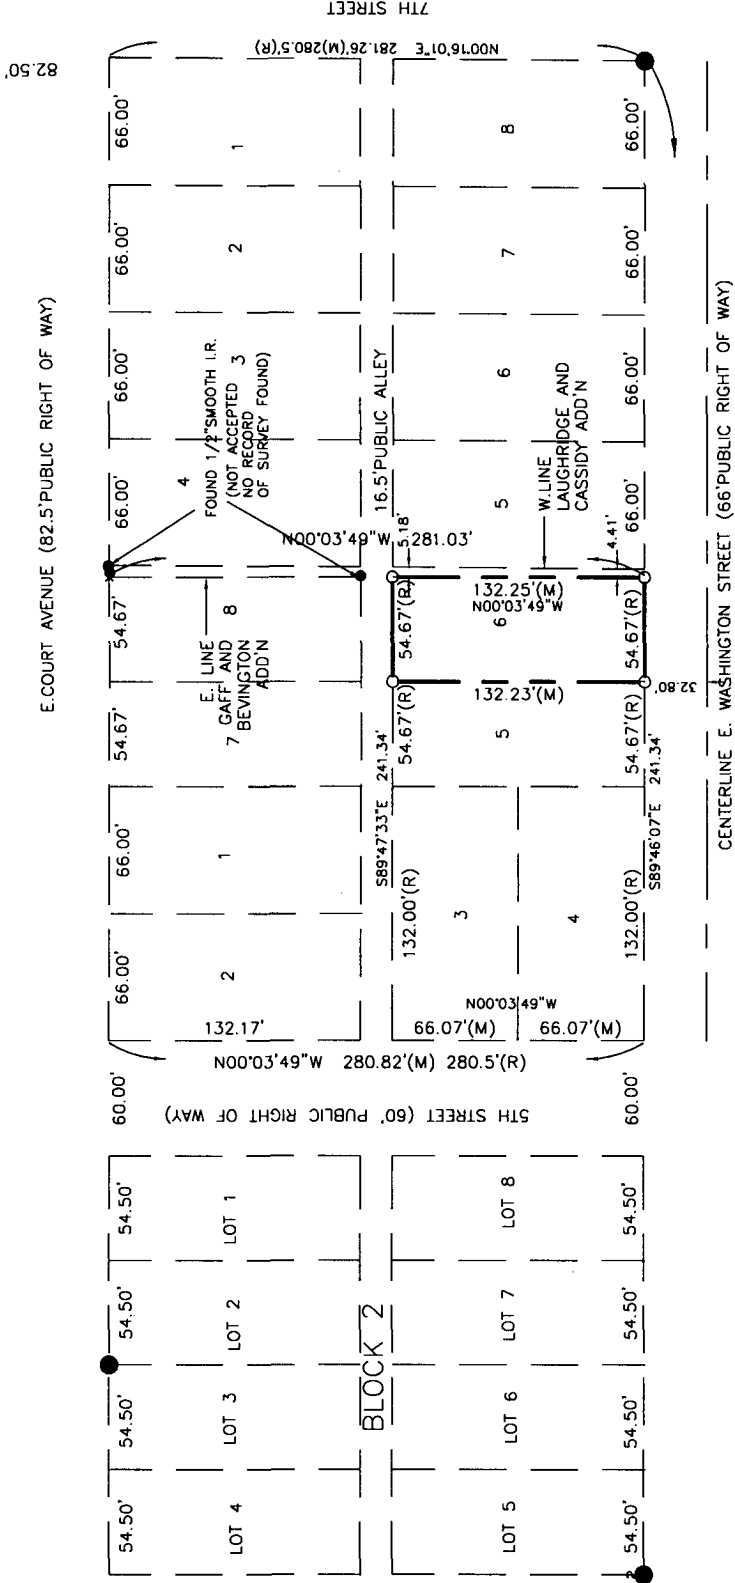

LEGEND

- SET CAPPED IRON ROD (CIR) #13427
- IRON PIN FOUND



I hereby certify that this land surveying document was prepared and the related survey work was performed by me or under my direct supervision and that I am a duly licensed Land Surveyor under the laws of the State of Iowa

Signature *Craig S. Boldman* Date *4/3/17*

Name Craig S. Boldman P.L.S No. 13427

Renewal date is December 31, 2018

Pages or sheets covered by this seal *1*

