

DEED

Record No. 97 ,

MADISON

County,

WIDMAR & CHAMBERLAIN CO., DAVENPORT, IOWA 52234 FORM 5131 1281

N.T.L. NO. 3342-IOWA

PIPELINE EASEMENT

FROM

Filed for record on the _____ day of _____

A.D., 19____, at _____ o'clock _____ M.

Recorder

By _____ Deputy


TO

Hydrocarbon Transportation, Inc.

Fee \$ _____

MN-31

Exhibit "A" attached hereto and made a part hereof.

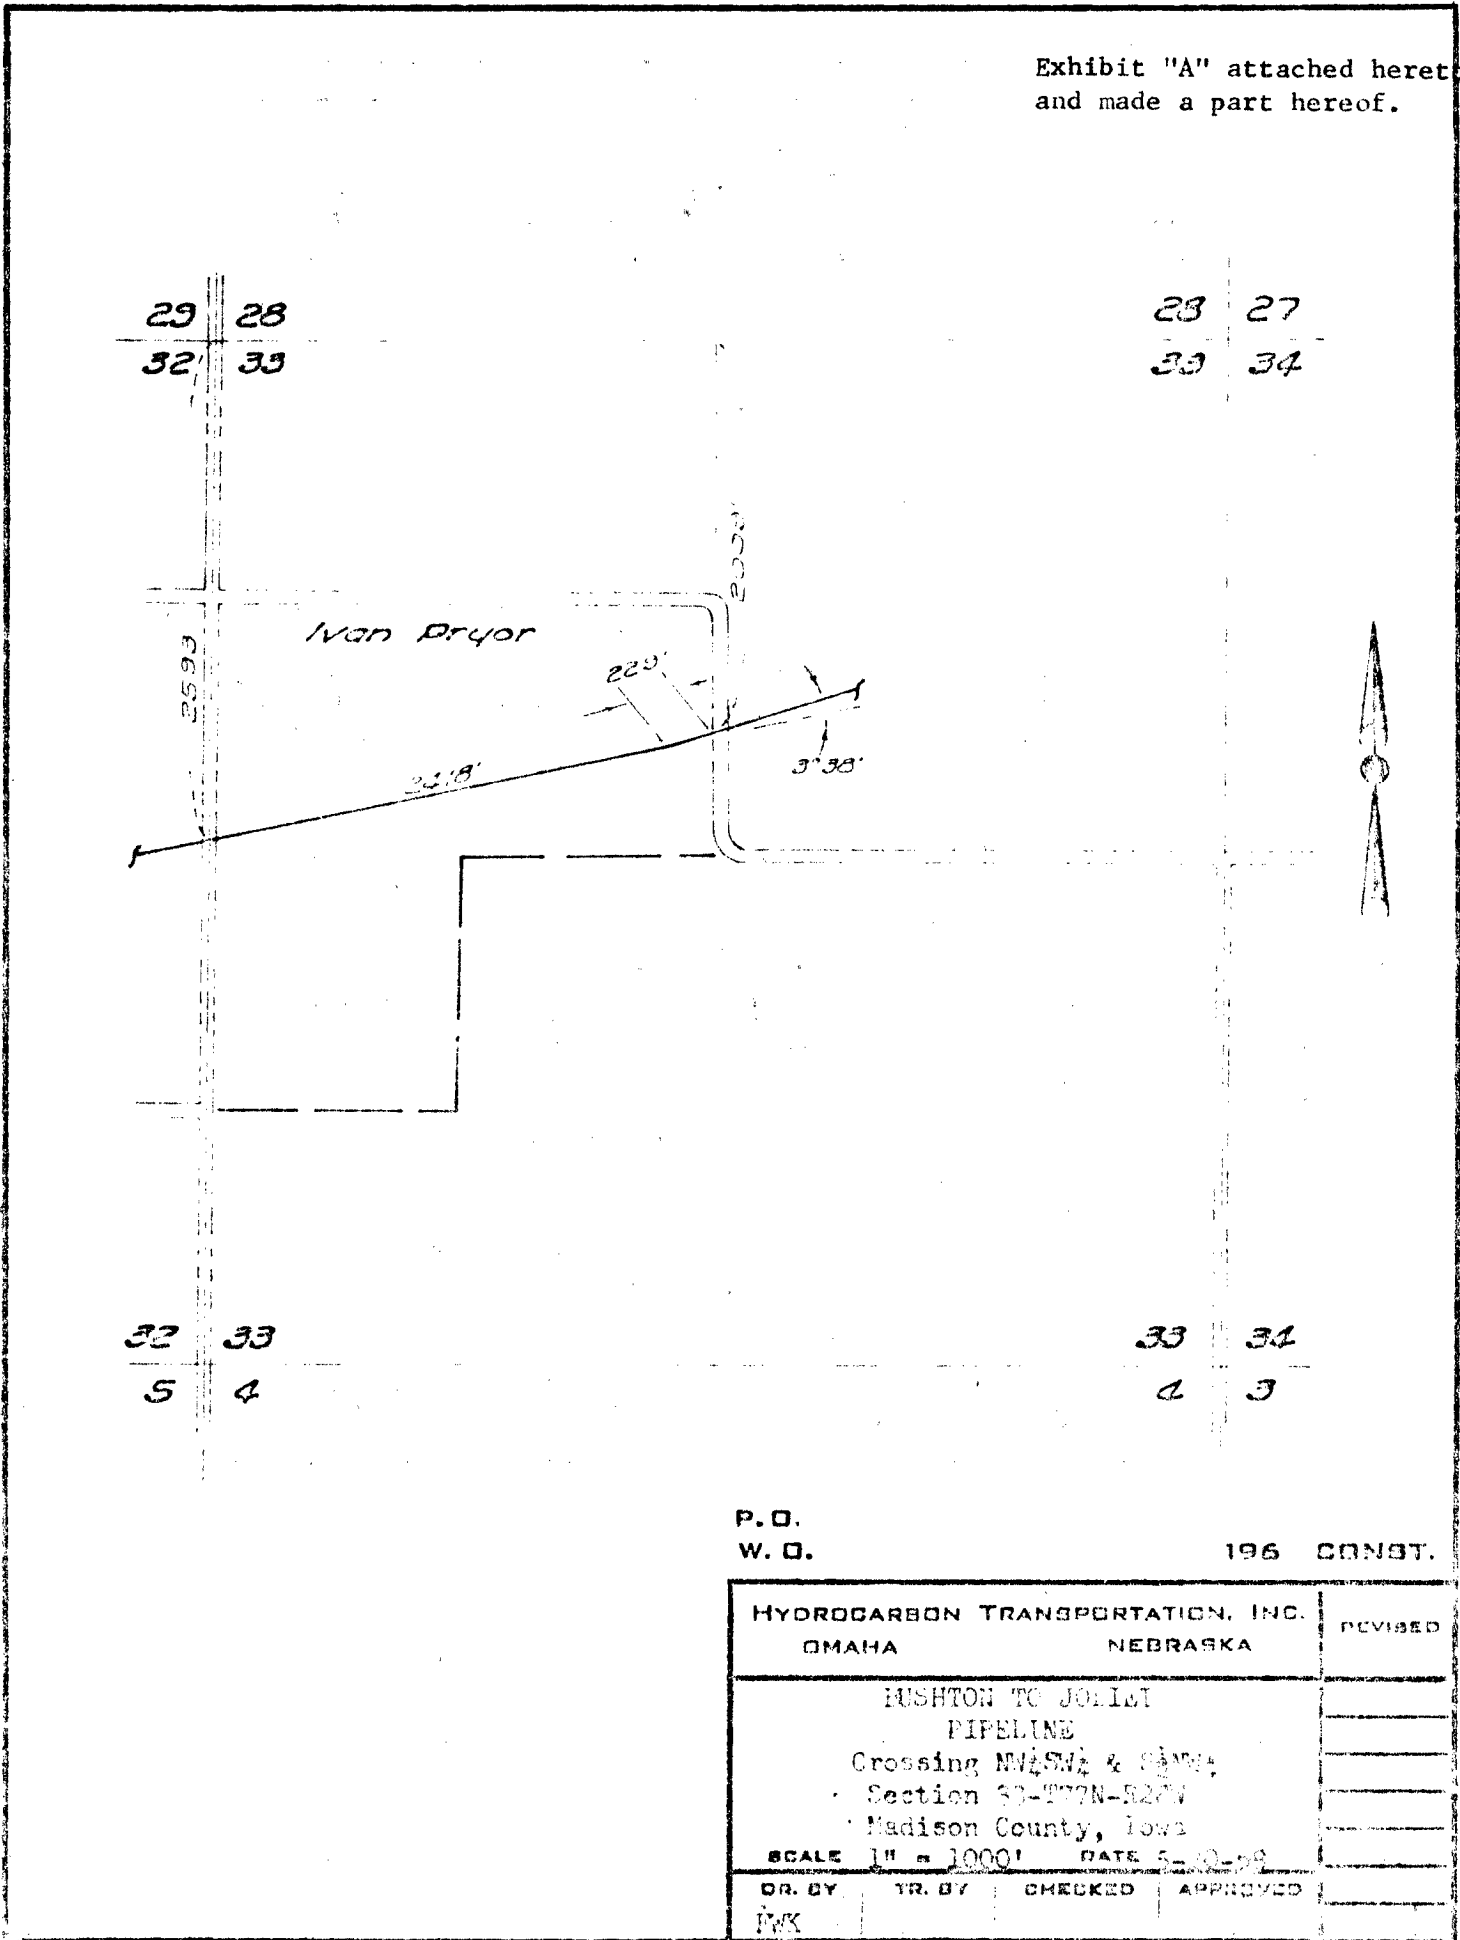

STANDARD BLUE PRINT, OMAHA 011467

DWG. No

My commission expires _____, 19____.

Notary Public in and for said County

STATE OF IOWA }
COUNTY OF _____ } ss.

On this _____ day of _____, A.D., 19____, before me _____,
personally appeared _____

to me known to be the person _____ named in and who executed the foregoing instrument, and acknowledged that
executed the same as _____ voluntary act and deed.

My commission expires _____, 19____.

Notary Public in and for said County