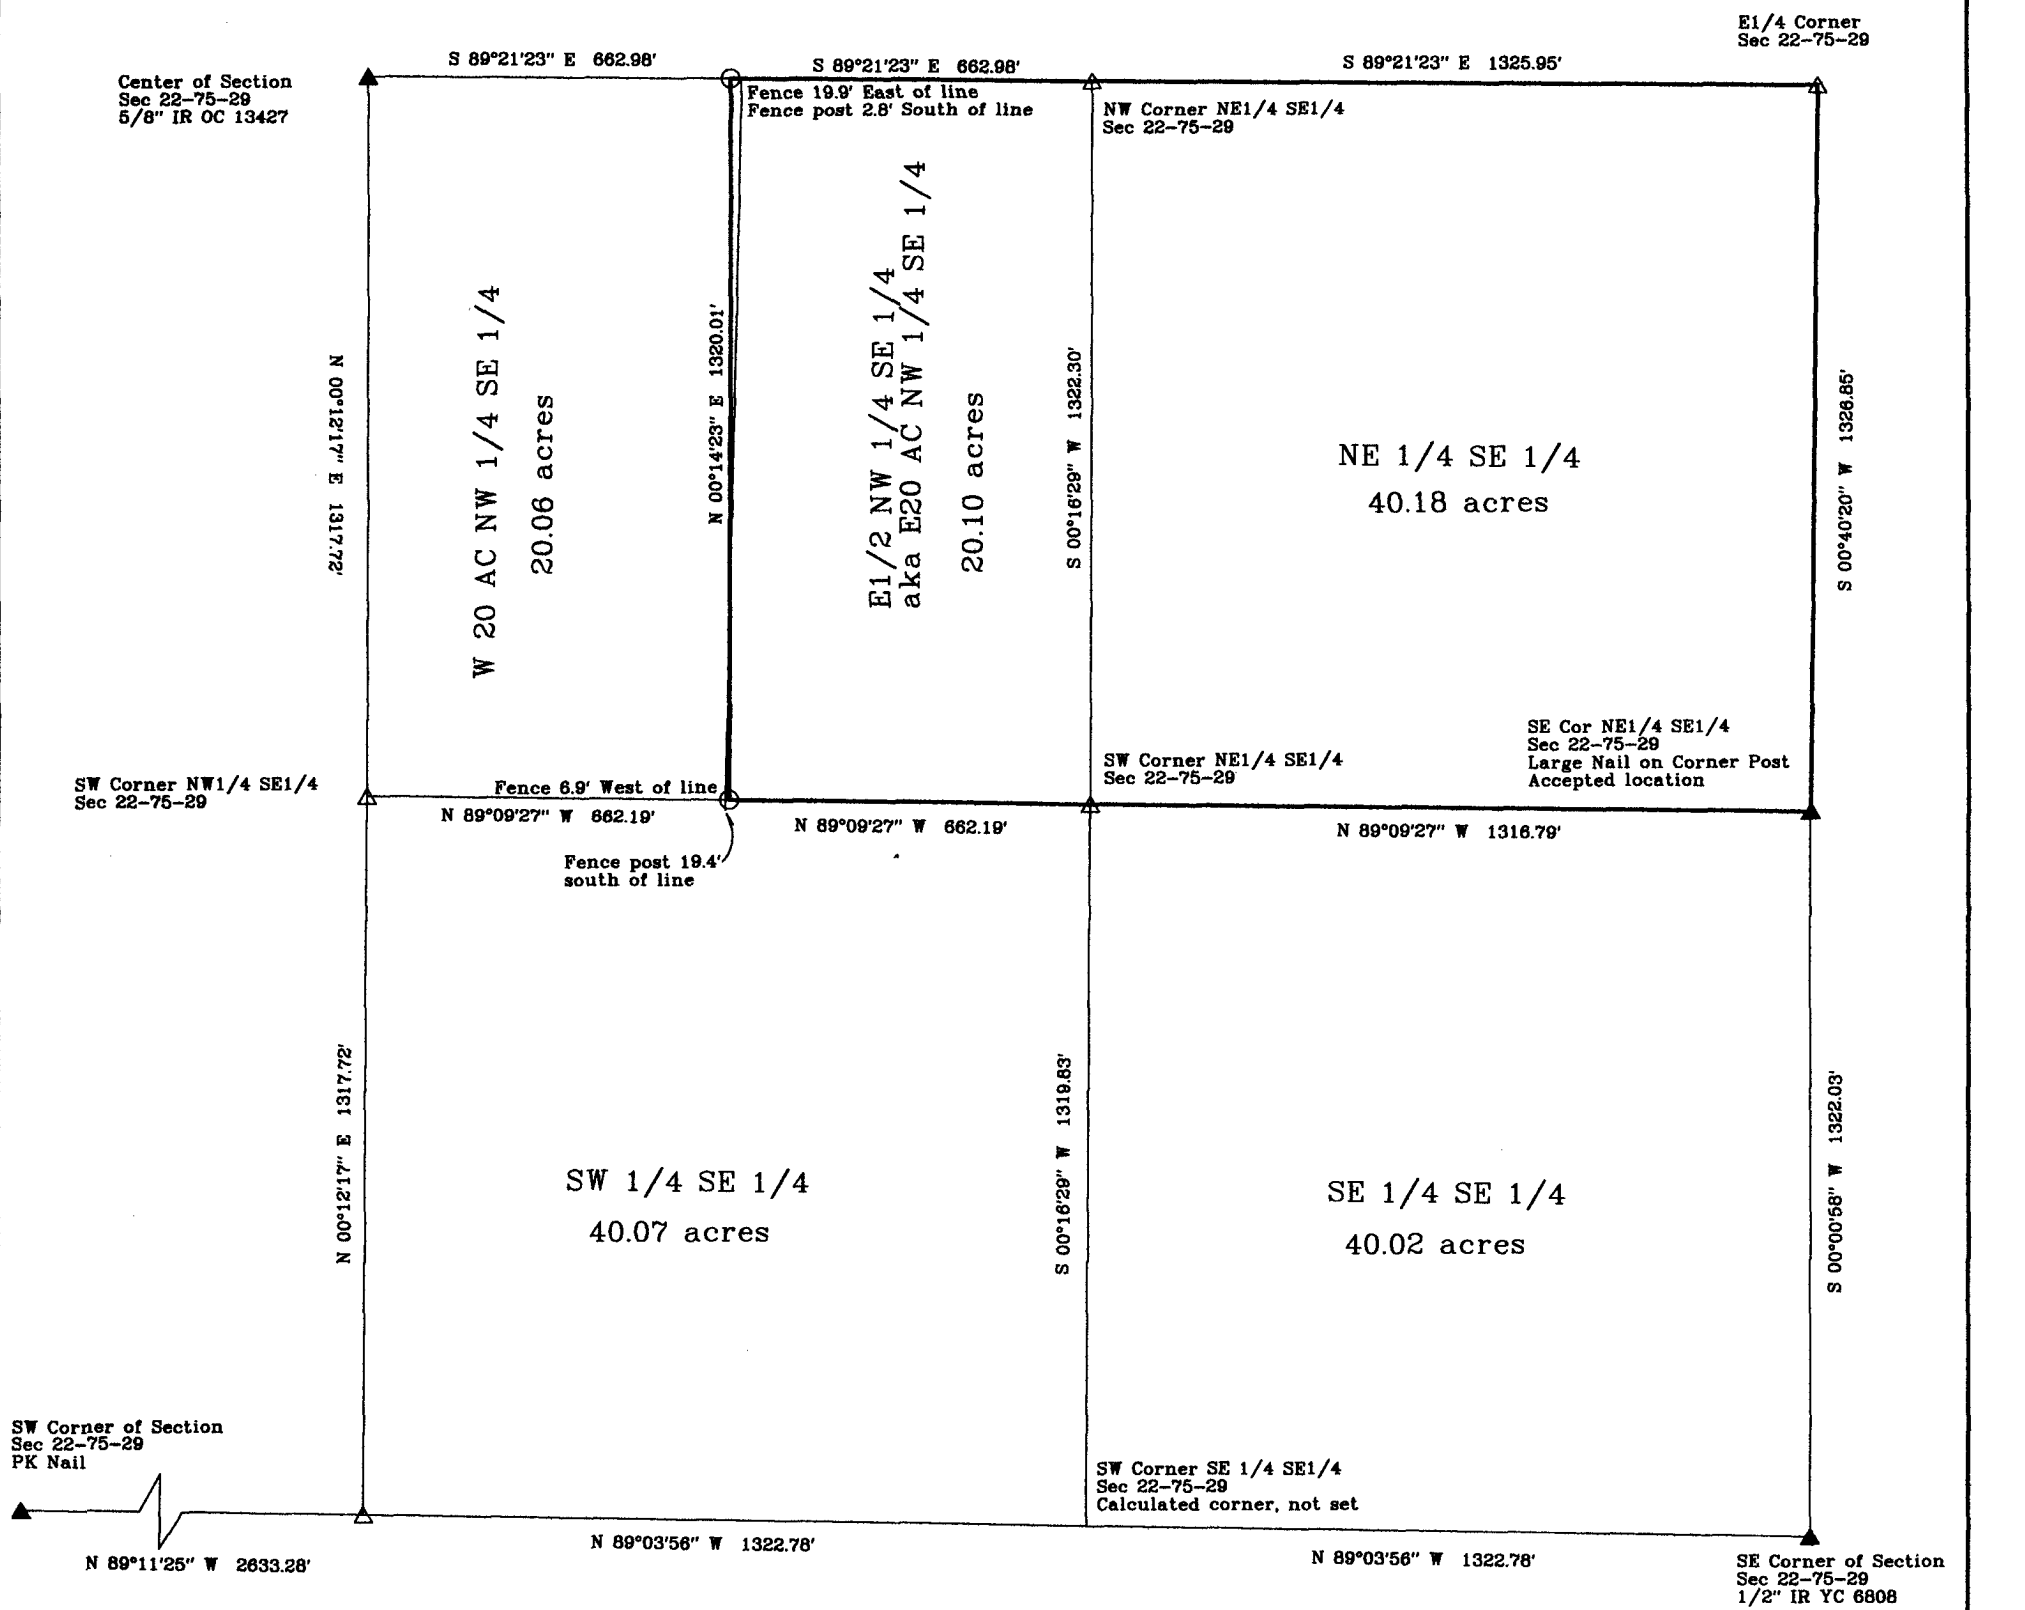


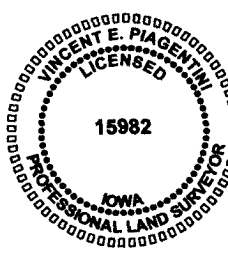
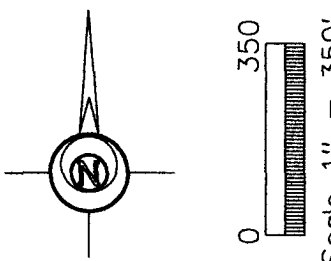
INDEX COUNTY: Madison SITE ADDRESS: 'no address given' CITY: SECTION: 22 TOWNSHIP: 75 RANGE: 29 ALIQUOT PART: N1/2 SE1/4 PROPRIETOR: Janet Rolek 14 Estelle Lane, Fairview Hgt, IL 62208 REQUESTED BY: Sue Schultz SURVEYOR NAME: Vincent E. Piagentini	LEGEND	BOUNDARY RETRACEMENT SURVEY	 Document 2017 1207 Book 2017 Page 1207 Type 06 026 Pages 1 Date 4/18/2017 Time 11:20:40AM Rec Amt \$7.00 LISA SMITH, COUNTY RECORDER MADISON COUNTY IOWA INDX ANNO SCAN CHEK
PREPARED BY & RETURN TO: ABACI CONSULTING INC, 101 NE CIRCLE DR, GRIMES, IA 50111, PH(515)986-5048			THIS SPACE RESERVED FOR REC ORDER'S OFFICE USE ONLY

Legal Descripton - Book 124 Page 613
East 1/2 of NW 1/4 SE 1/4 and NE 1/4 SE 1/4 Section 22, Township 75 North, Range 29 West of the 5th P.M.



ABACI CONSULTING, INC.
CIVIL ENGINEERING - LAND SURVEYING
101 NE CIRCLE DR., GRIMES, IOWA 50111, PH. (515)986-5048

Surveyor's Note
Original division of N1/2 SE1/4 was as follows:
W 20 acres of N1/2 SE1/4 Sec 22-75-29 in COT C2089.
E 60 acres of N1/2 SE1/4 Sec 22-75-29 in Bk 115 Pg 147.
Used this as basis of single division line.

DATE OF SURVEY FIELDWORK: 4/10/17 DRAWING DATE: 4/17/17 DRAFTER: VP PROJECT NO: 17114 I HEREBY CERTIFY THAT THIS SURVEYING DOCUMENT WAS PREPARED AND THE RELATED WORK WAS PERFORMED BY ME OR UNDER MY DIRECT PERSONAL SUPERVISION, AND THAT I AM A DULY LICENSED PROFESSIONAL LAND SURVEYOR UNDER THE LAWS OF THE STATE OF IOWA.  VINCENT E. PIAGENTINI, IOWA LIC. NO 15982 DATE 4/18/17 MY LICENSE RENEWAL DATE IS DECEMBER 31, 2018. ADDITIONAL PAGES CERTIFIED (NONE UNLESS INDICATED HERE)		SYMBOLS LEGEND: R RECORDED DISTANCE M MEASURED DISTANCE C CALCULATED DISTANCE ● CORNER MONUMENT FOUND ○ SET 1/2" IR YC 15982 UNLESS NOTED ▲ SECTION CORNER FOUND △ SECTION CORNER SET 1/2" IR YC 15982 UNLESS NOTED POB POINT OF BEGINNING POC POINT OF COMMENCEMENT YC YELLOW CAP	 IR IRON ROD IP IRON PIPE
---	--	--	---