
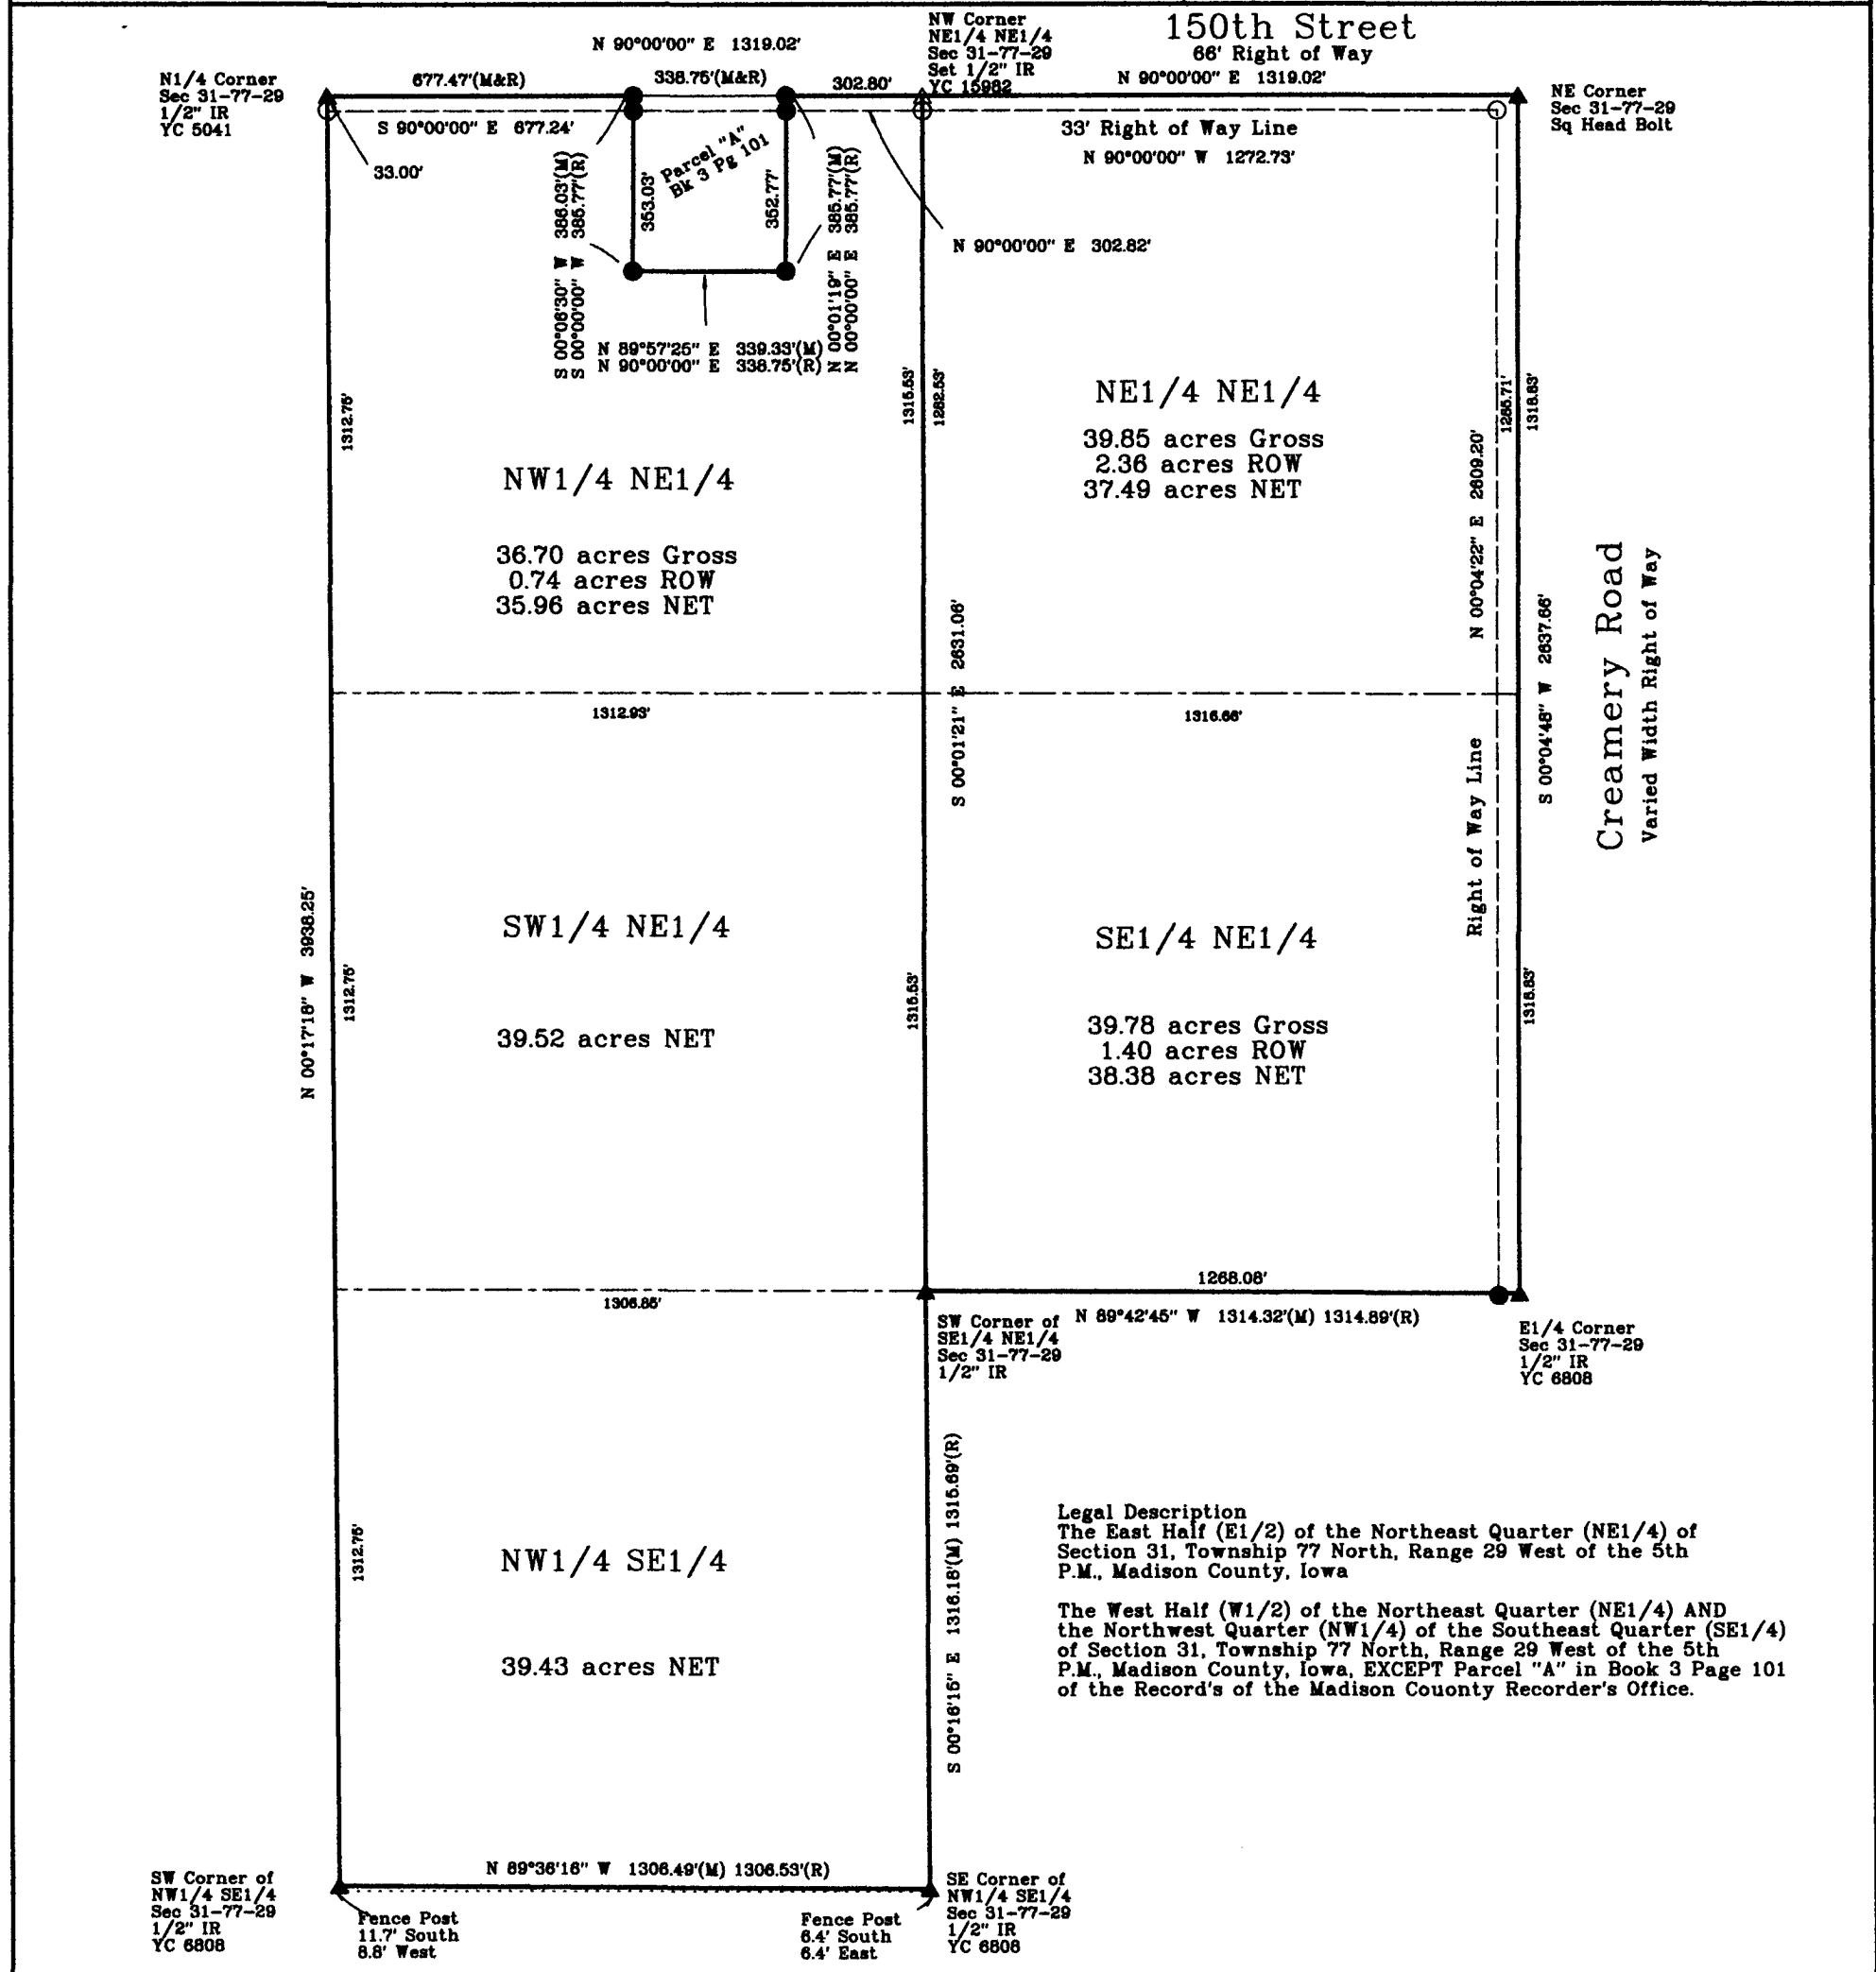
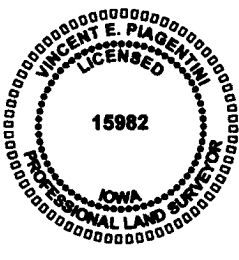


INDEX COUNTY: Madison SITE ADDRESS: 150th Street & Creamery Road CITY: Dexter SECTION: 31 TOWNSHIP: 77 RANGE: 29 ALIQUOT PART: NE1/4 & NW1/4 SE1/4 PROPRIETOR: Guy Linnville REQUESTED BY: Rod Good PO BOX 367, Norwalk, Iowa SURVEYOR NAME: Vincent E. Piagentini	LEGEND	BOUNDARY RETRACEMENT SURVEY Survey of NE1/4, Except Parcel "A" and of the NW1/4 of SE1/4 in Section 31-77-29	 Document 2017 2406 Book 2017 Page 2406 Type 06 026 Pages 1 Date 8/03/2017 Time 3:30:44PM Rec Amt \$7.00 INDX ANNO SCAN CHEK LISA SMITH, COUNTY RECORDER MADISON COUNTY IOWA
PREPARED BY & RETURN TO: ABACI CONSULTING INC, 101 NE CIRCLE DR, GRIMES, IA 50111, PH(515)986-5048			THIS SPACE RESERVED FOR REC ORDER'S OFFICE USE ONLY

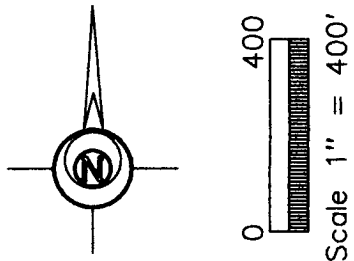

ABACI CONSULTING, INC. CIVIL ENGINEERING - LAND SURVEYING 101 NE CIRCLE DR., GRIMES, IOWA 50111, PH. (515)986-5048				SYMBOLS LEGEND: R RECORDED DISTANCE M MEASURED DISTANCE C CALCULATED DISTANCE ● FOUND 1/2" IR YC 6808 ○ SET 1/2" IR YC 15982 UNLESS NOTED ▲ SECTION CORNER FOUND △ SECTION CORNER SET 1/2" IR YC 15982 UNLESS NOTED POB POINT OF BEGINNING POC POINT OF COMMENCEMENT YC YELLOW CAP	 IR IRON ROD IP IRON PIPE
I HEREBY CERTIFY THAT THIS SURVEYING DOCUMENT WAS PREPARED AND THE RELATED WORK WAS PERFORMED BY ME OR UNDER MY DIRECT PERSONAL SUPERVISION, AND THAT I AM A DULY LICENSED PROFESSIONAL LAND SURVEYOR UNDER THE LAWS OF THE STATE OF IOWA.  VINCENT E. PIAGENTINI, IOWA LIC. NO 15982 DATE 7/17/17 MY LICENSE RENEWAL DATE IS DECEMBER 31, 2018. ADDITIONAL PAGES CERTIFIED (NONE UNLESS INDICATED HERE)					