



Document 2017 3600

Book 2017 Page 3600 Type 06 043 Pages 1
Date 11/16/2017 Time 10:14:10AM
Rec Amt \$7.00

INDX
ANNO
SCAN
CHEK

LISA SMITH, COUNTY RECORDER
MADISON COUNTY IOWA

Prepared by: Vincent E. Piagentini, Abaci Consulting Inc, 101 NE Circle Dr, Grimes IA, 50111; (515)986-5048

UNITED STATES PUBLIC LAND SURVEY CORNER CERTIFICATE


of

LAND SURVEY MONUMENTS SITUATED IN SECTION 19, TOWNSHIP 77 N, RANGE 26 W, of the Fifth Principal Meridian, Madison County, Iowa.

Monument Description & Remarks:

W1/4 Corner - Found 16penny nail with red flagging - replace with 1/2" IR YC 15982.

PLAN VIEW

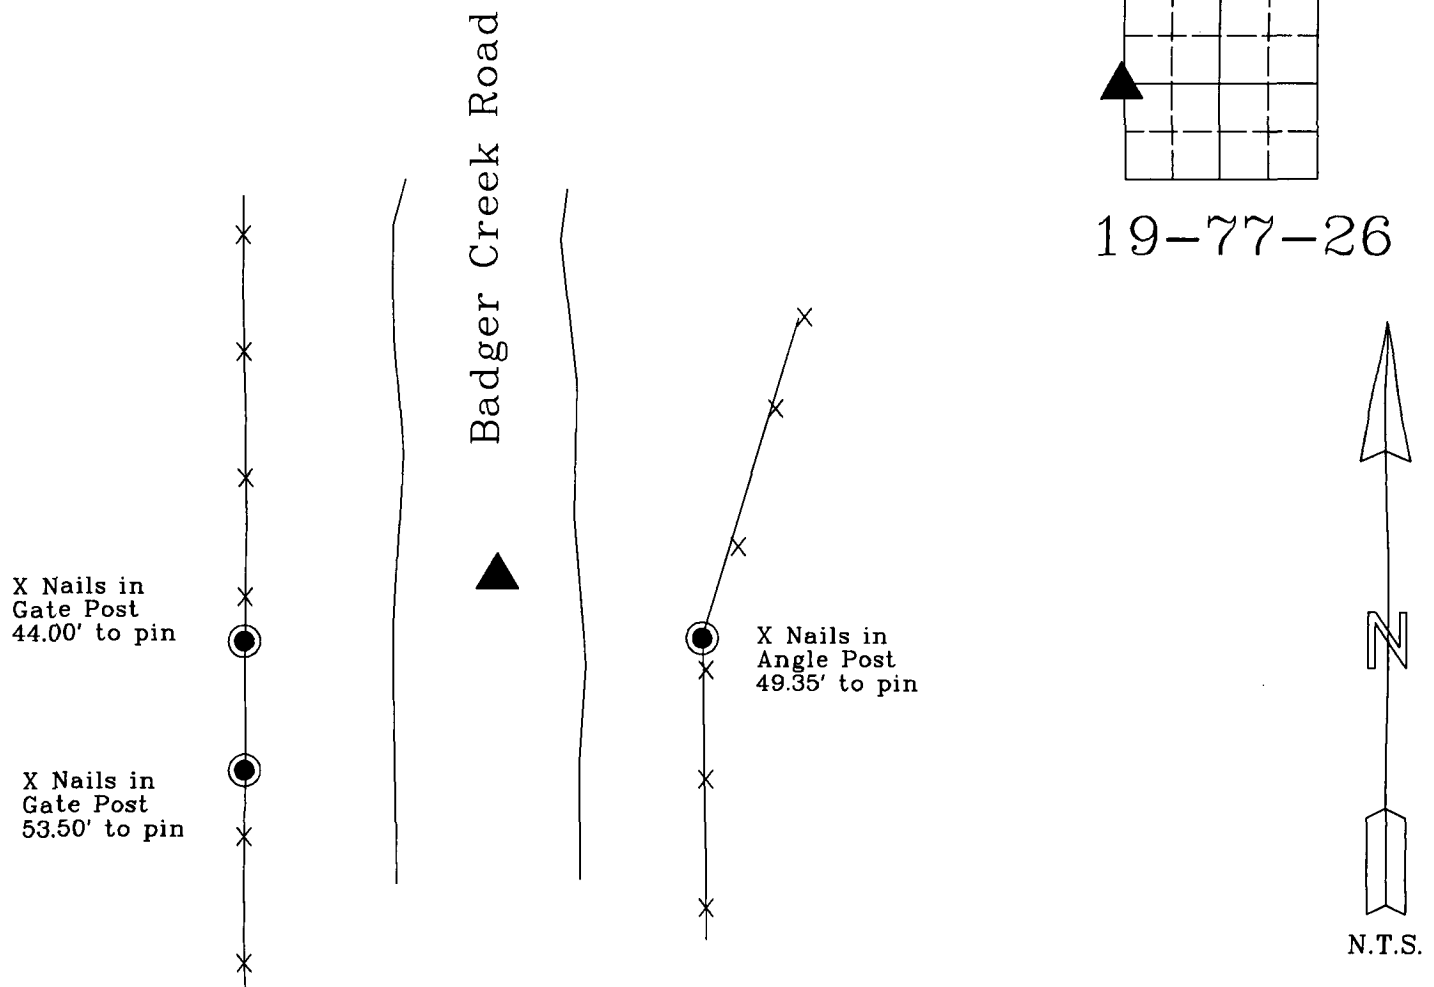


W1/4 Corner
Sec 19-77-26
Found Nail with Flagging
1/2" IR YC 15982

I HEREBY CERTIFY THAT THIS SURVEYING DOCUMENT WAS PREPARED AND THE RELATED WORK WAS PERFORMED BY ME OR UNDER MY DIRECT PERSONAL SUPERVISION, AND THAT I AM A DULY LICENSED PROFESSIONAL LAND SURVEYOR UNDER THE LAWS OF THE STATE OF IOWA.

Vincent E. Piagentini 11/13/17
VINCENT E. PIAGENTINI, IOWA LIC. NO 15982 DATE

MY LICENSE RENEWAL DATE IS DECEMBER 31, 2018.

ADDITIONAL PAGES CERTIFIED (NONE UNLESS INDICATED HERE) This sheet only.

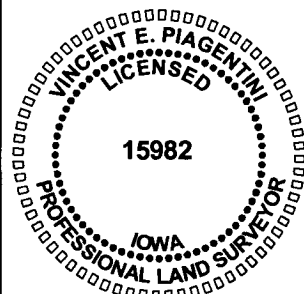

Corners to be Indexed:

Corner	Section	Twp	Range
W1/4	19	T77N	R26W
E1/4	24	T77N	R27W

17461